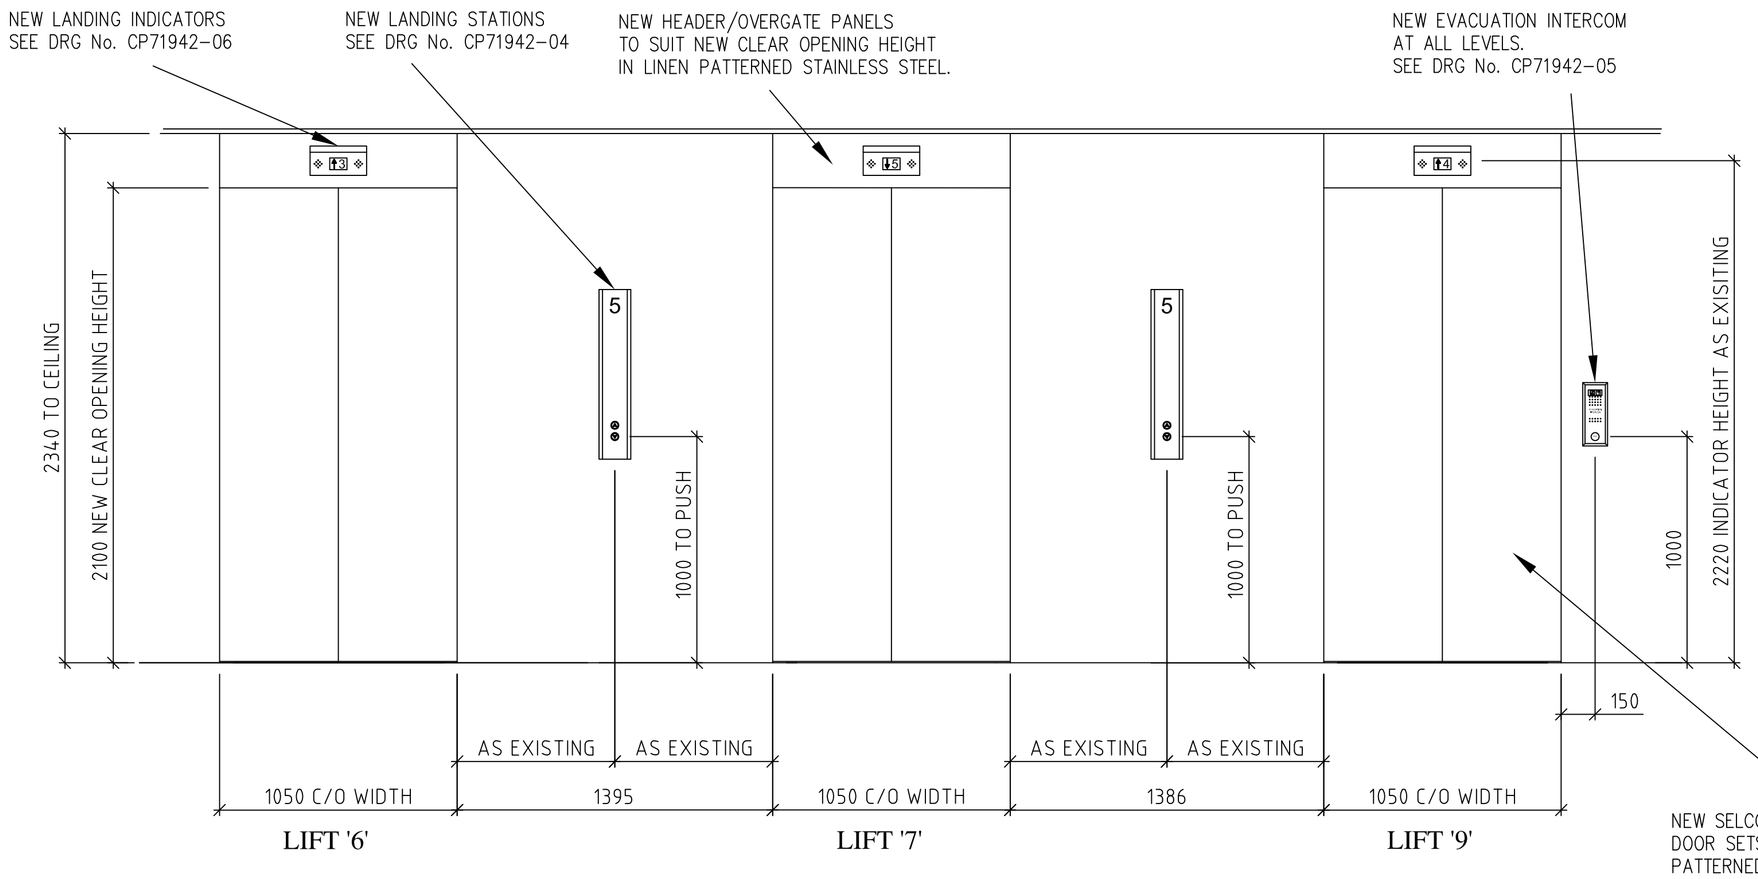

ENTRANCE ELEVATION AT LEVELS '5', '6', '7' & '8'

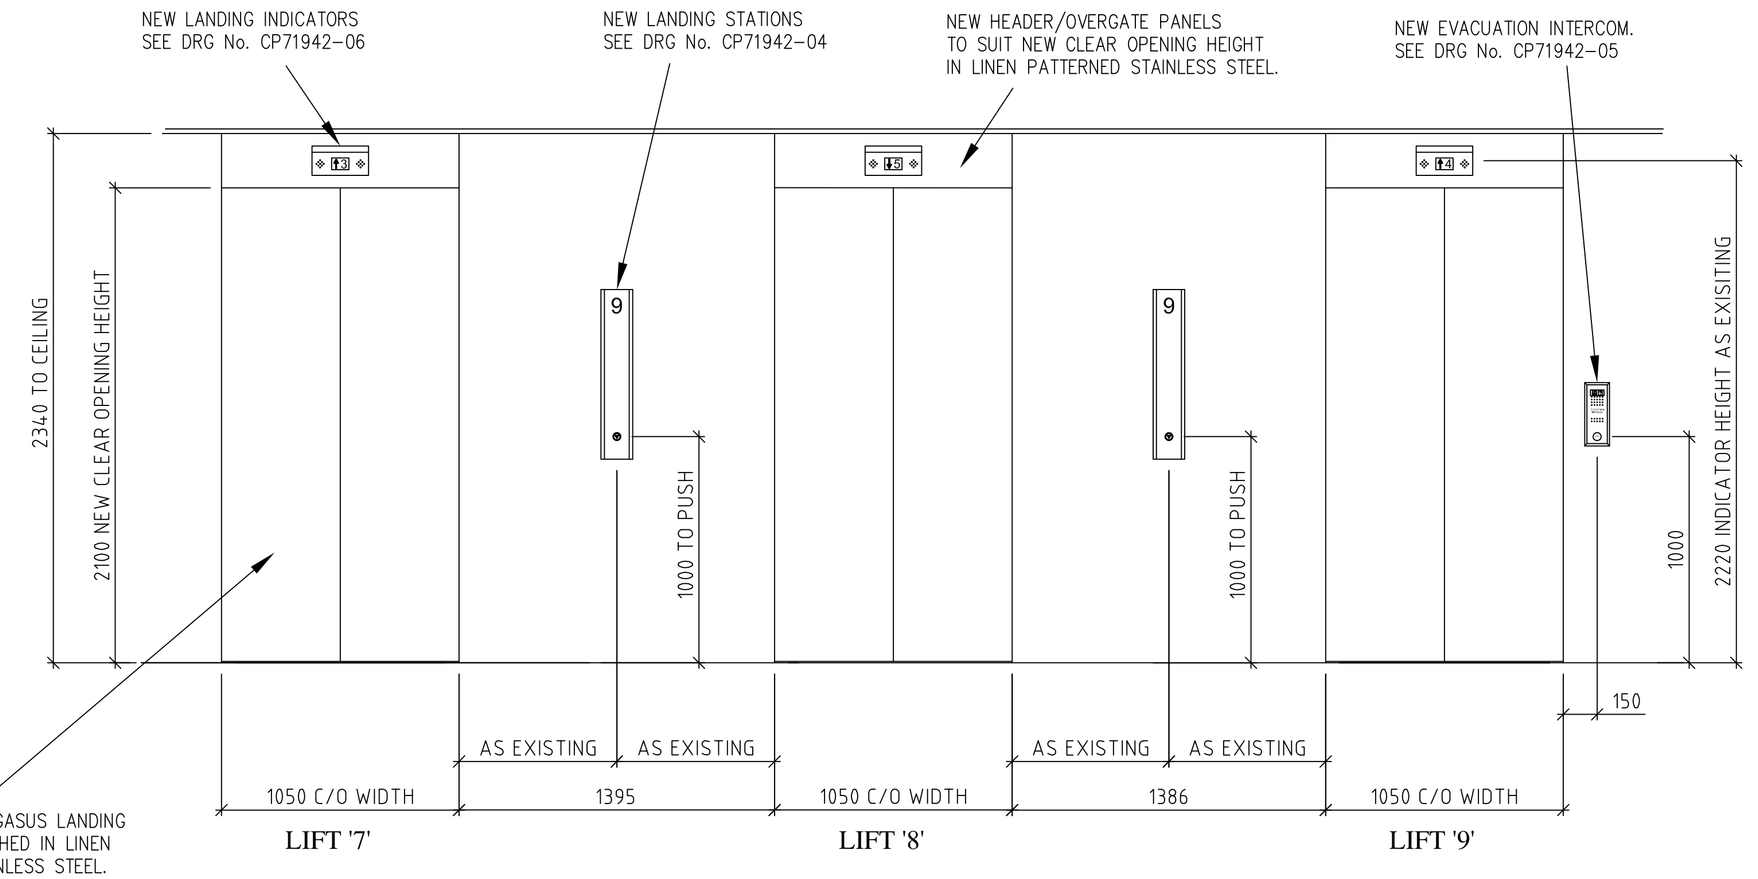

ENTRANCE ELEVATION AT LEVEL '9'

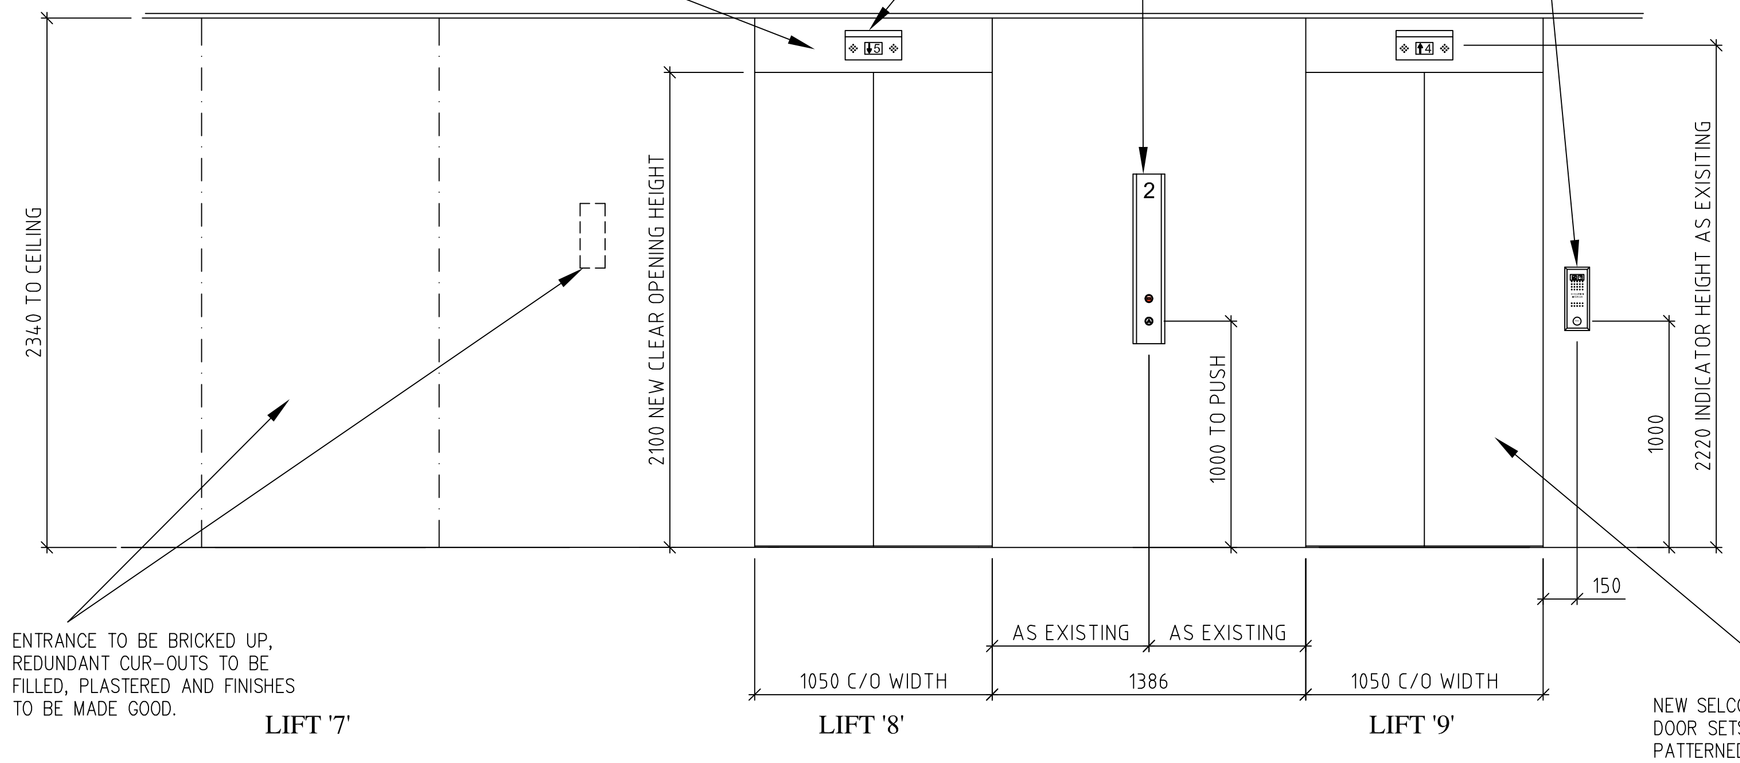

ENTRANCE ELEVATION AT LEVEL '2'

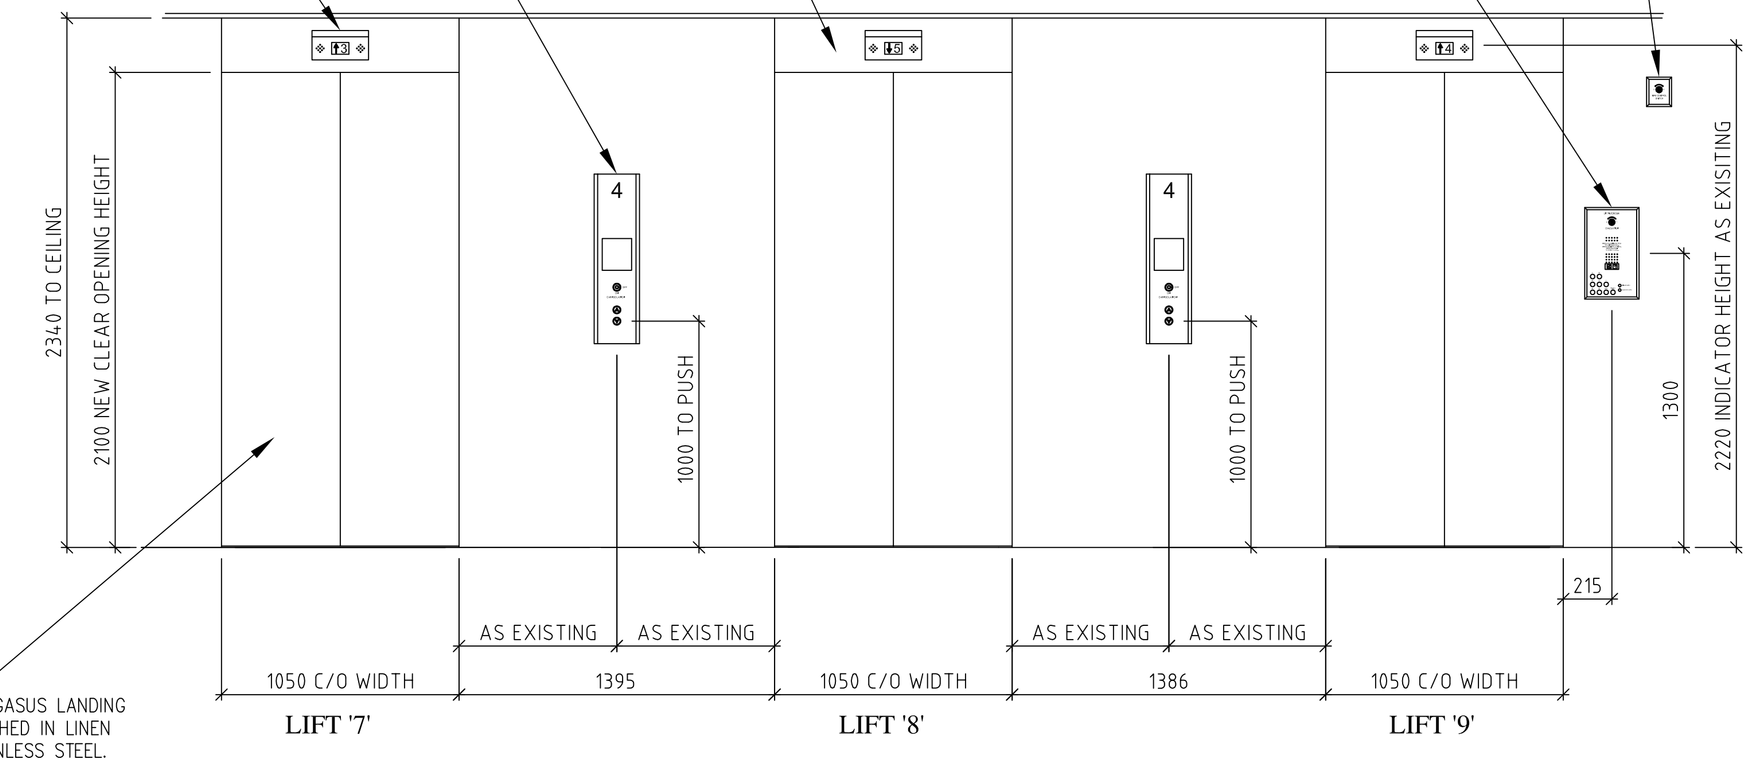

ENTRANCE ELEVATION AT LEVELS '3' & '4'
(LEVEL '4' SHOWN)

LIFTEC USE ONLY				
CHECKED ☒	Date+Sign 12/11/2019 Tony Wiseman			
APPROVED ☒	Date+Sign 2/12/2019 Tony Wiseman			
FOR CONSTRUCTION ☒	Date+Sign 2/12/2019 Tony Wiseman	B	AMENDED LANDING STATIONS & INDICATORS	28.11.19
		A	ADDED FIRE CONTROL SWITCH AND AMENDED MAIN FIRE/EVACUATION UNIT	14.11.19
DRAWING CONTROL		REV	DESCRIPTION	DATE
		REVISIONS		

Liftec
Unit 7, Orbital One
Green Street Green Road
Dartford,
Kent DA1 1QG
Tel: 01322 273966
Fax: 01322 278392

DRAWN: K.M.
SCALE: A1 DATE: 12/11/2019
DRAWING No: CP71942-02 REV B

TITLE: ENTRANCE ELEVATIONS - CORE 'C'

SITE: U.C.L. - I.O.E. 20 BEDFORD WAY, LONDON. WC1H 0AL