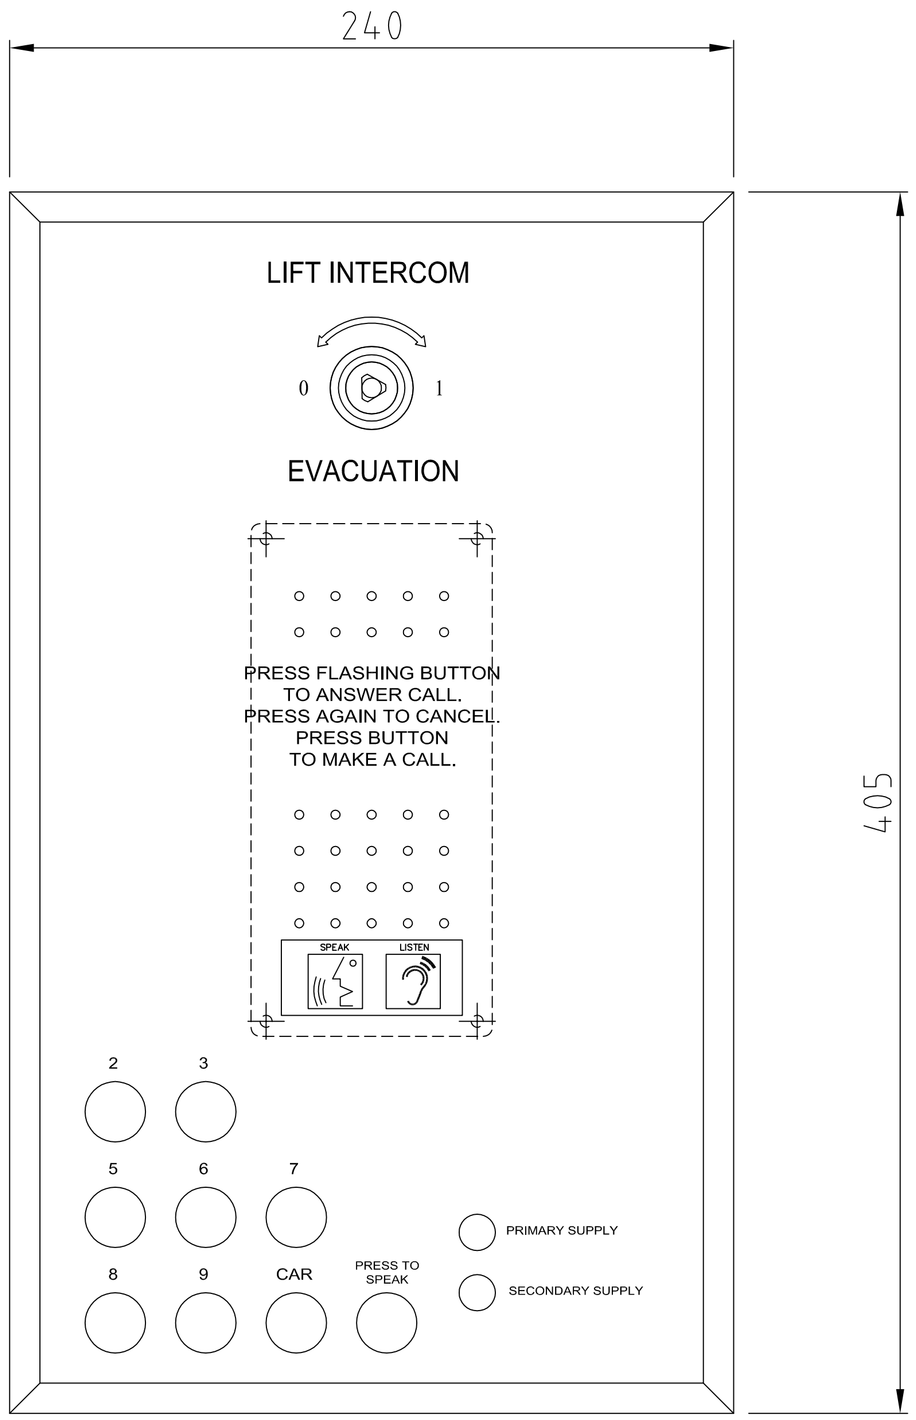

MASTER EVACUATION INTERCOM
FOR LEVEL '4' LANDING - LIFT 9
1-OFF REQ'D

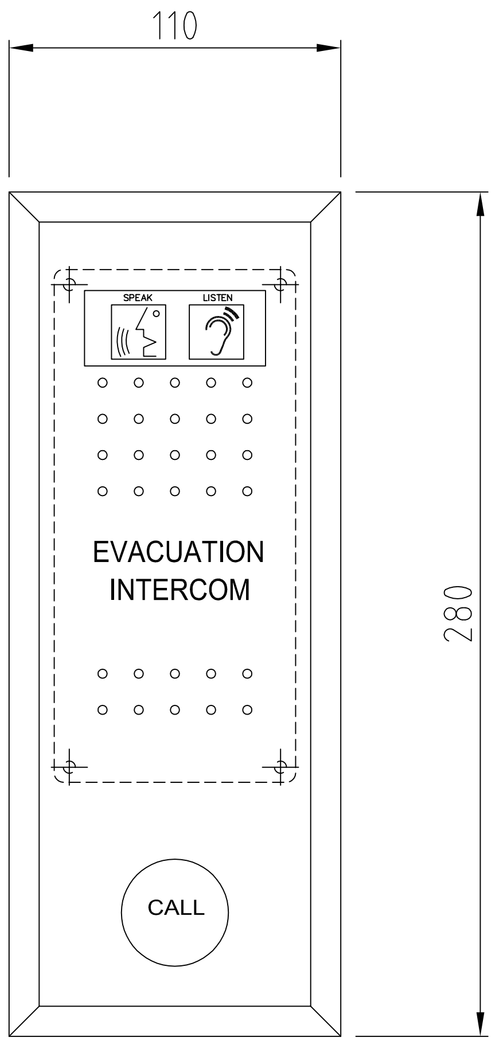

EVACUATION INTERCOM - LIFT 9
FOR LEVELS '2', '3', '5', '6', '7', '8' & '9'
7-OFF REQ'D

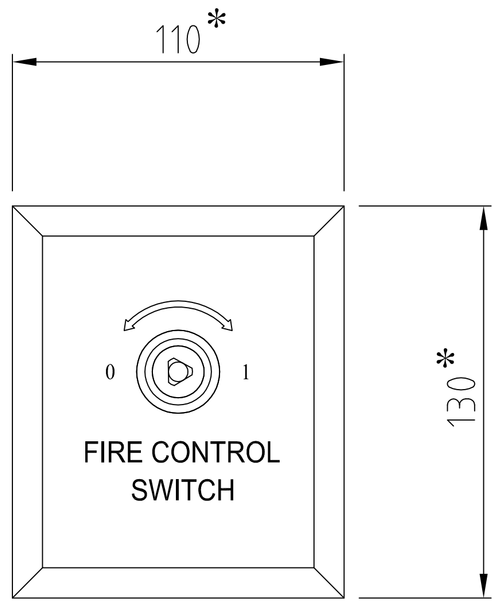

FIRE CONTROL SWITCH
FOR LEVEL '4' LANDING - LIFT 9
1-OFF REQ'D

NOTE:
DIMENSIONS MARKED '*' TBC

LIFTEC USE ONLY				
CHECKED ☒	Date+Sign 12/11/2019 J. Whiteman			
APPROVED ☒	Date+Sign 2/12/2019 J. Whiteman	B	AMENDED DESCRIPTIONS AND DRAWING TITLE	28.11.19
FOR CONSTRUCTION ☒	Date+Sign 2/12/2019 J. Whiteman	A	ADDED FIRE CONTROL SWITCH AND AMENDED MAIN FIRE/EVACUATION UNIT	14.11.19
DRAWING CONTROL		REV	DESCRIPTION	DATE
		REVISIONS		

Liftec
Unit 7, Orbital One
Green Street Green Road
Dartford,
Kent DA1 1QG
Tel: 01322 273966
Fax: 01322 278392

DRAWN: K.M.
SCALE: A1 DATE: 12/11/2019
DRAWING No: CP71942-05 REV B

TITLE: EVAC STATIONS - CORE 'C'

SITE: U.C.L. - I.O.E. 20 BEDFORD WAY, LONDON WC1H 0AL