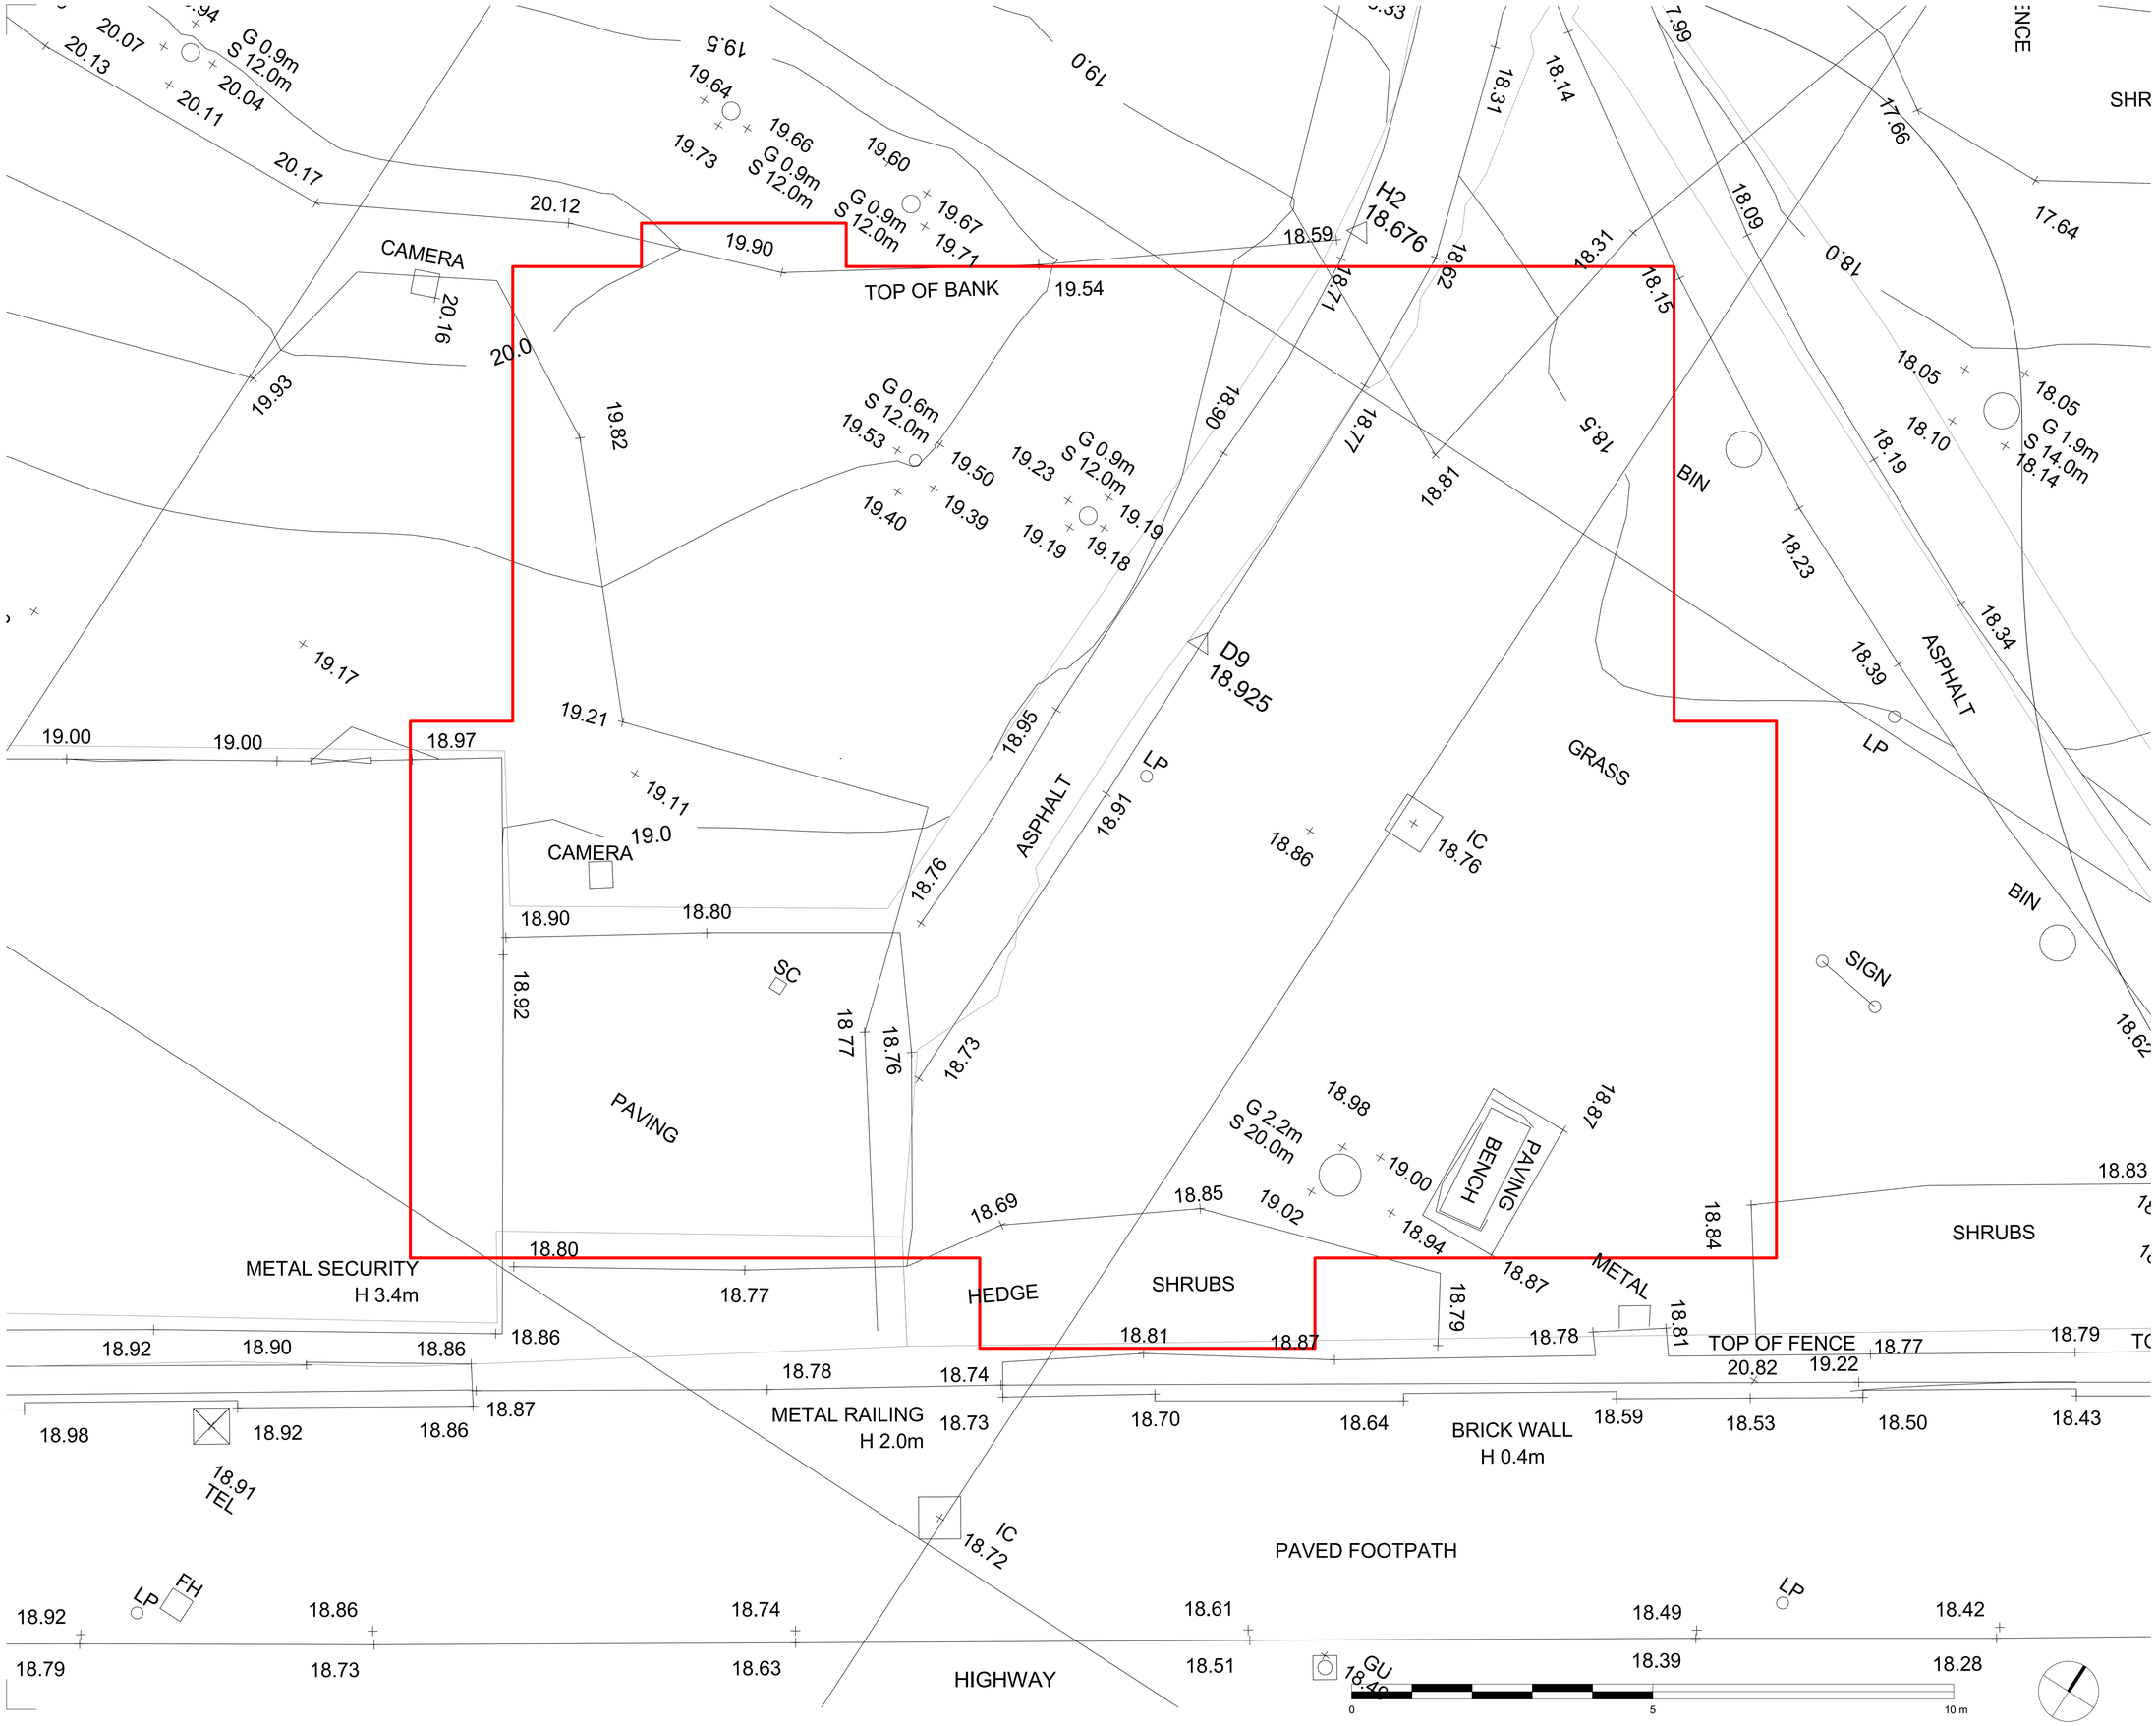

The contents of this drawing are Stiff + Trevillion Architects Ltd. Copyright and shall not be re-used without their written permission.

Notes:

Rev	Date	Description
P2	11/02/2020	Updated to show Highway levels

Stiff + Trevillion

Stiff + Trevillion Architects Ltd
16 Woodfield Road
London W9 2BE

T +44(0)20 8960 5550
mail@stiffandtrevillion.com
www.stiffandtrevillion.com

Client

Brill Place Limited

Project

Brill Place

Drawing Title

Ground Floor Levels Plan - Existing

Drawing Status	Drawing:	Checked:	Revision
PL	RR	TJ	P2

Project Number:	Date:	Scale @ A1
4451	06/01/20	1 : 50

Code	Orig.	Zone	Level	Type	Role	Pack Number
4451	-	-	-	-	A	02-201