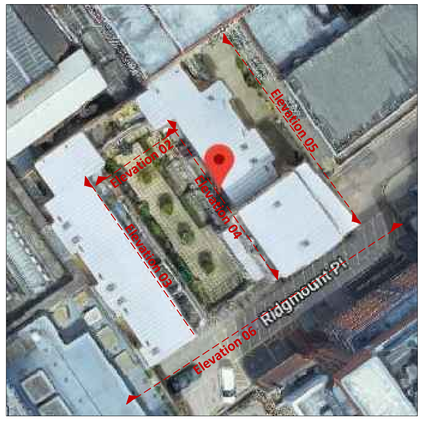

1 Location Plan

NTS0 @ A1

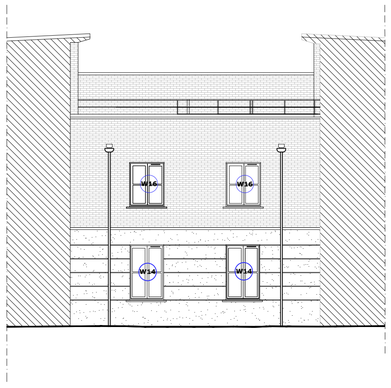

2 Internal Courtyard North Elevation - Existing

Scale: 1:50 @ A1 or 1:100 @ A3

3 Internal Courtyard West Elevation - Existing

Scale: 1:50 @ A1 or 1:100 @ A3

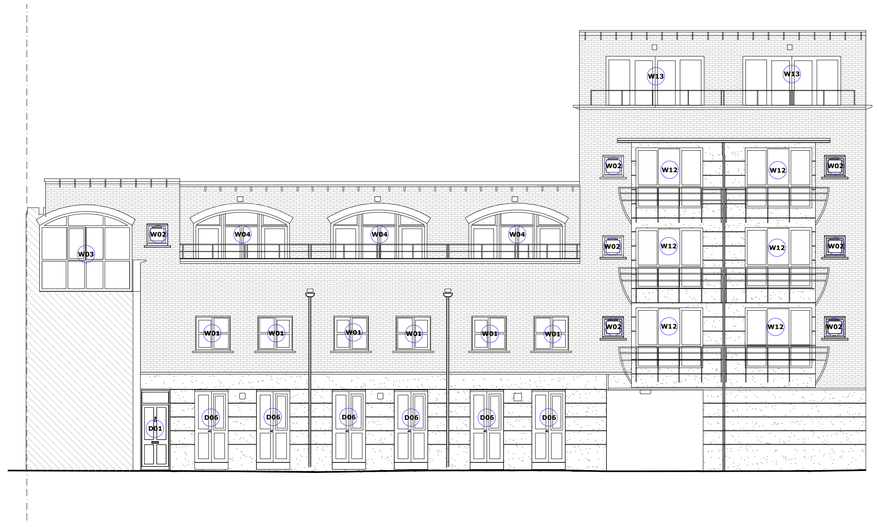

4 Internal Courtyard East Elevation - Existing

Scale: 1:50 @ A1 or 1:100 @ A3

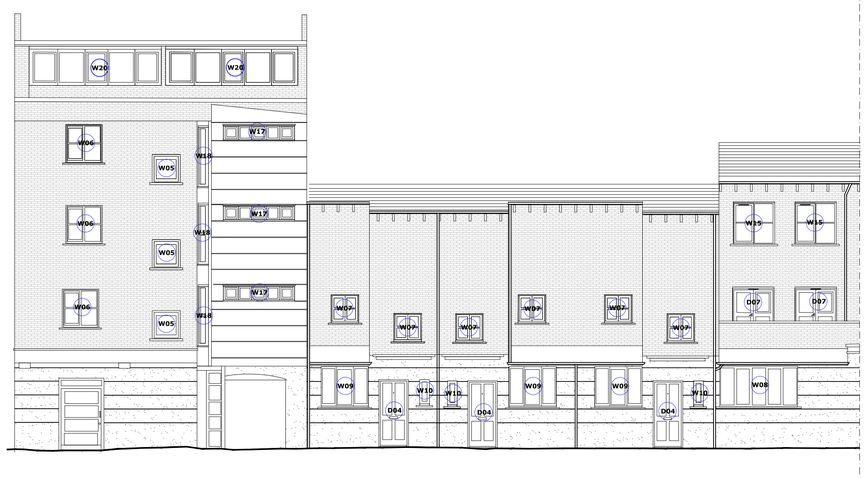

5 Front Elevation - Existing

Scale: 1:50 @ A1 or 1:100 @ A3

Scale Bar 1:50 — 0.5 0 0.5 1 2.5 m

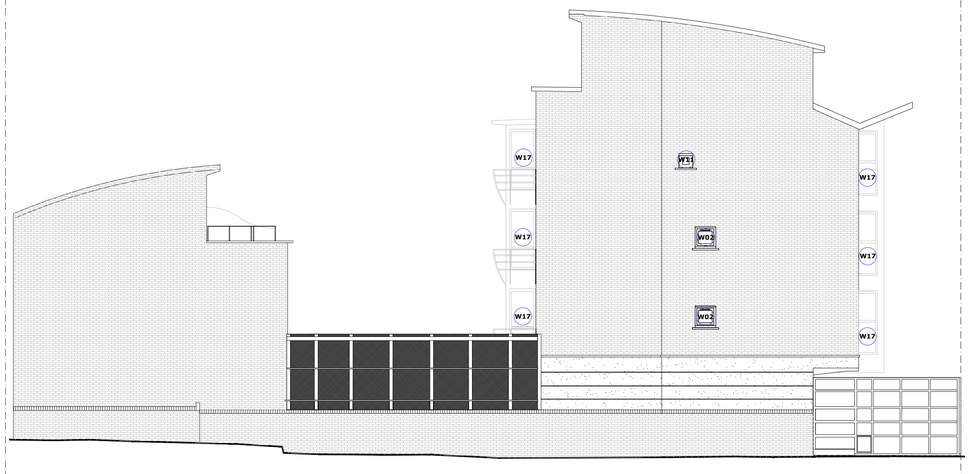

6 Ridgmount Place Elevation - Existing

Scale: 1:50 @ A1 or 1:100 @ A3

Rev.	Description	By	QA	DD.MM.YY

© This drawing and any design hereon is the copyright of Potter Raper and must not be reproduced without their written consent. All drawings remain the property of Potter Raper. Figured dimension only to be taken from this drawing. All dimensions to be checked on site. Please inform Potter Raper immediately of any discrepancies before work proceeds.

Client: Soho

Project Name: Decent Homes Programme 2019

Project Location: Rossetti Court, Ridgmount Place, London, WC1E 7AG

Sheet Name: Existing Elevations

Project Status: Planning

Job No.	Dwg. No.	Rev.
B9085	PL002	

Scale: 1:100 @ A1

POTTER RAPER
Duncan House
1A Burnhill Road
Beckenham
Kent
BR3 3LA
Tel: 020 8658 3538