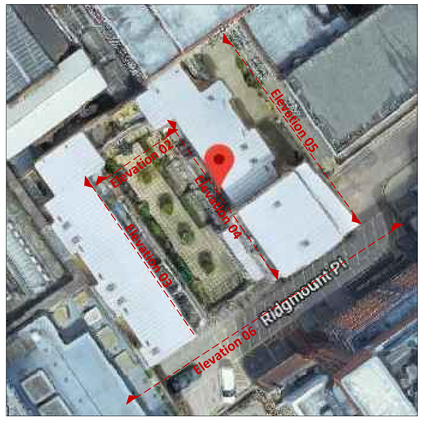

1 Location Plan

NTS0 @ A1

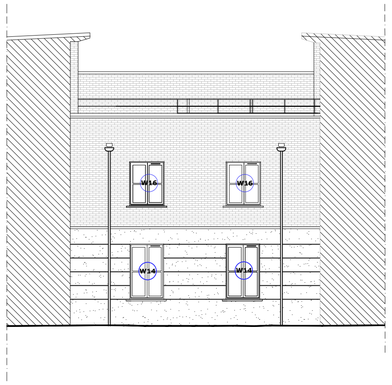

2 Internal Courtyard North Elevation - Proposed

Scale: 1:50 @ A1 or 1:100 @ A3

3 Internal Courtyard West Elevation - Proposed

Scale: 1:50 @ A1 or 1:100 @ A3

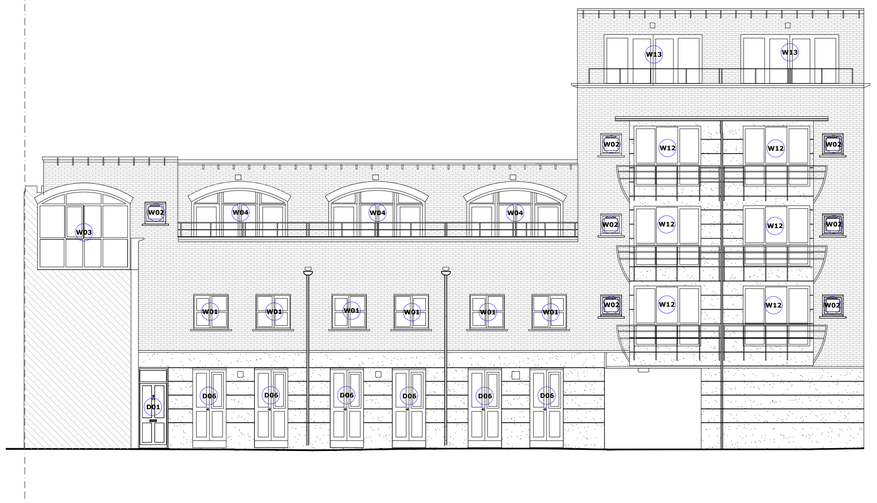

4 Internal Courtyard East Elevation - Proposed

Scale: 1:50 @ A1 or 1:100 @ A3

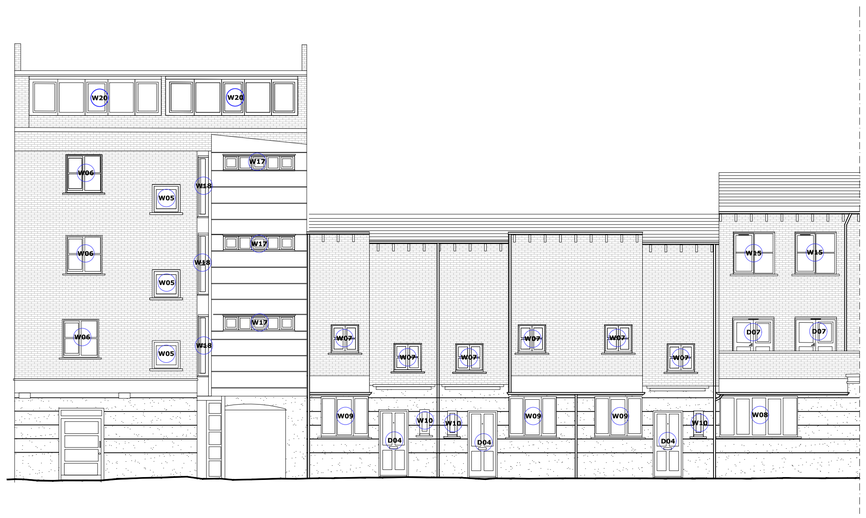

5 Front Elevation - Proposed

Scale: 1:50 @ A1 or 1:100 @ A3

Scale Bar 1:50 0.5 0 0.5 1 2.5 m

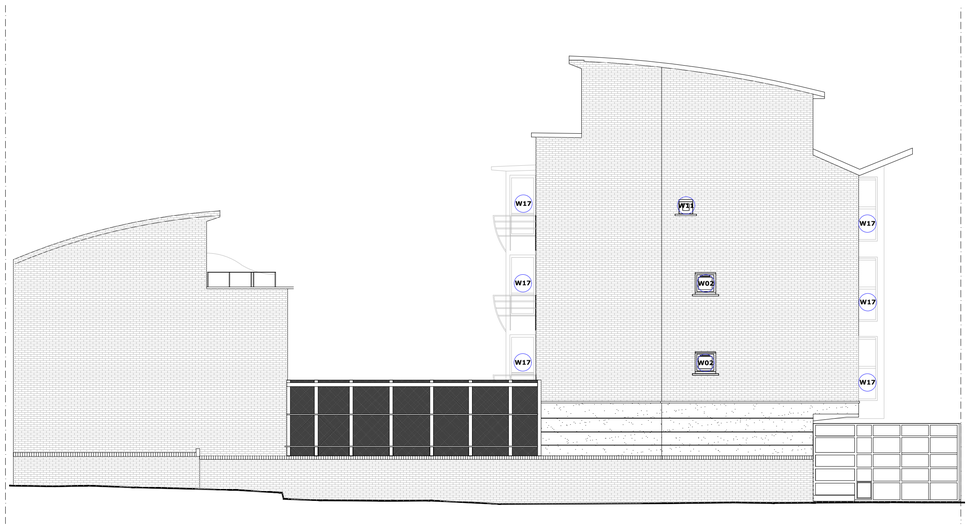

6 Ridgmount Place Elevation - Proposed

Scale: 1:50 @ A1 or 1:100 @ A3

Rev	Description	By	QA	DD.MM.YY

© This drawing and any design hereon is the copyright of Potter Raper and must not be reproduced without their written consent. All drawings remain the property of Potter Raper. Figured dimension only to be taken from this drawing. All dimensions to be checked on site. Please inform Potter Raper immediately of any discrepancies before work proceeds.

Client
Soho

Project Name
Decent Homes Programme 2019

Project Location
Rossetti Court
Ridgmount Place
London
WC1E 7AG

Sheet Name
Proposed Elevations

Project Status
Planning

Job No.	Dwg. No.	Rev.
B9085	PL003	

Scale 1:100 @ A1

POTTER RAPER
Duncan House
1A Burnhill Road
Beckenham
Kent
BR3 3LA
Tel: 020 8658 3538