Note:

All dimensions to be confirmed on site. Any discrepancies to be reported to the architect . Do not scale from this drawing. If in doubt please contact the architect.

Please refer to Structural and Services Engineers drawings and specifications for details.

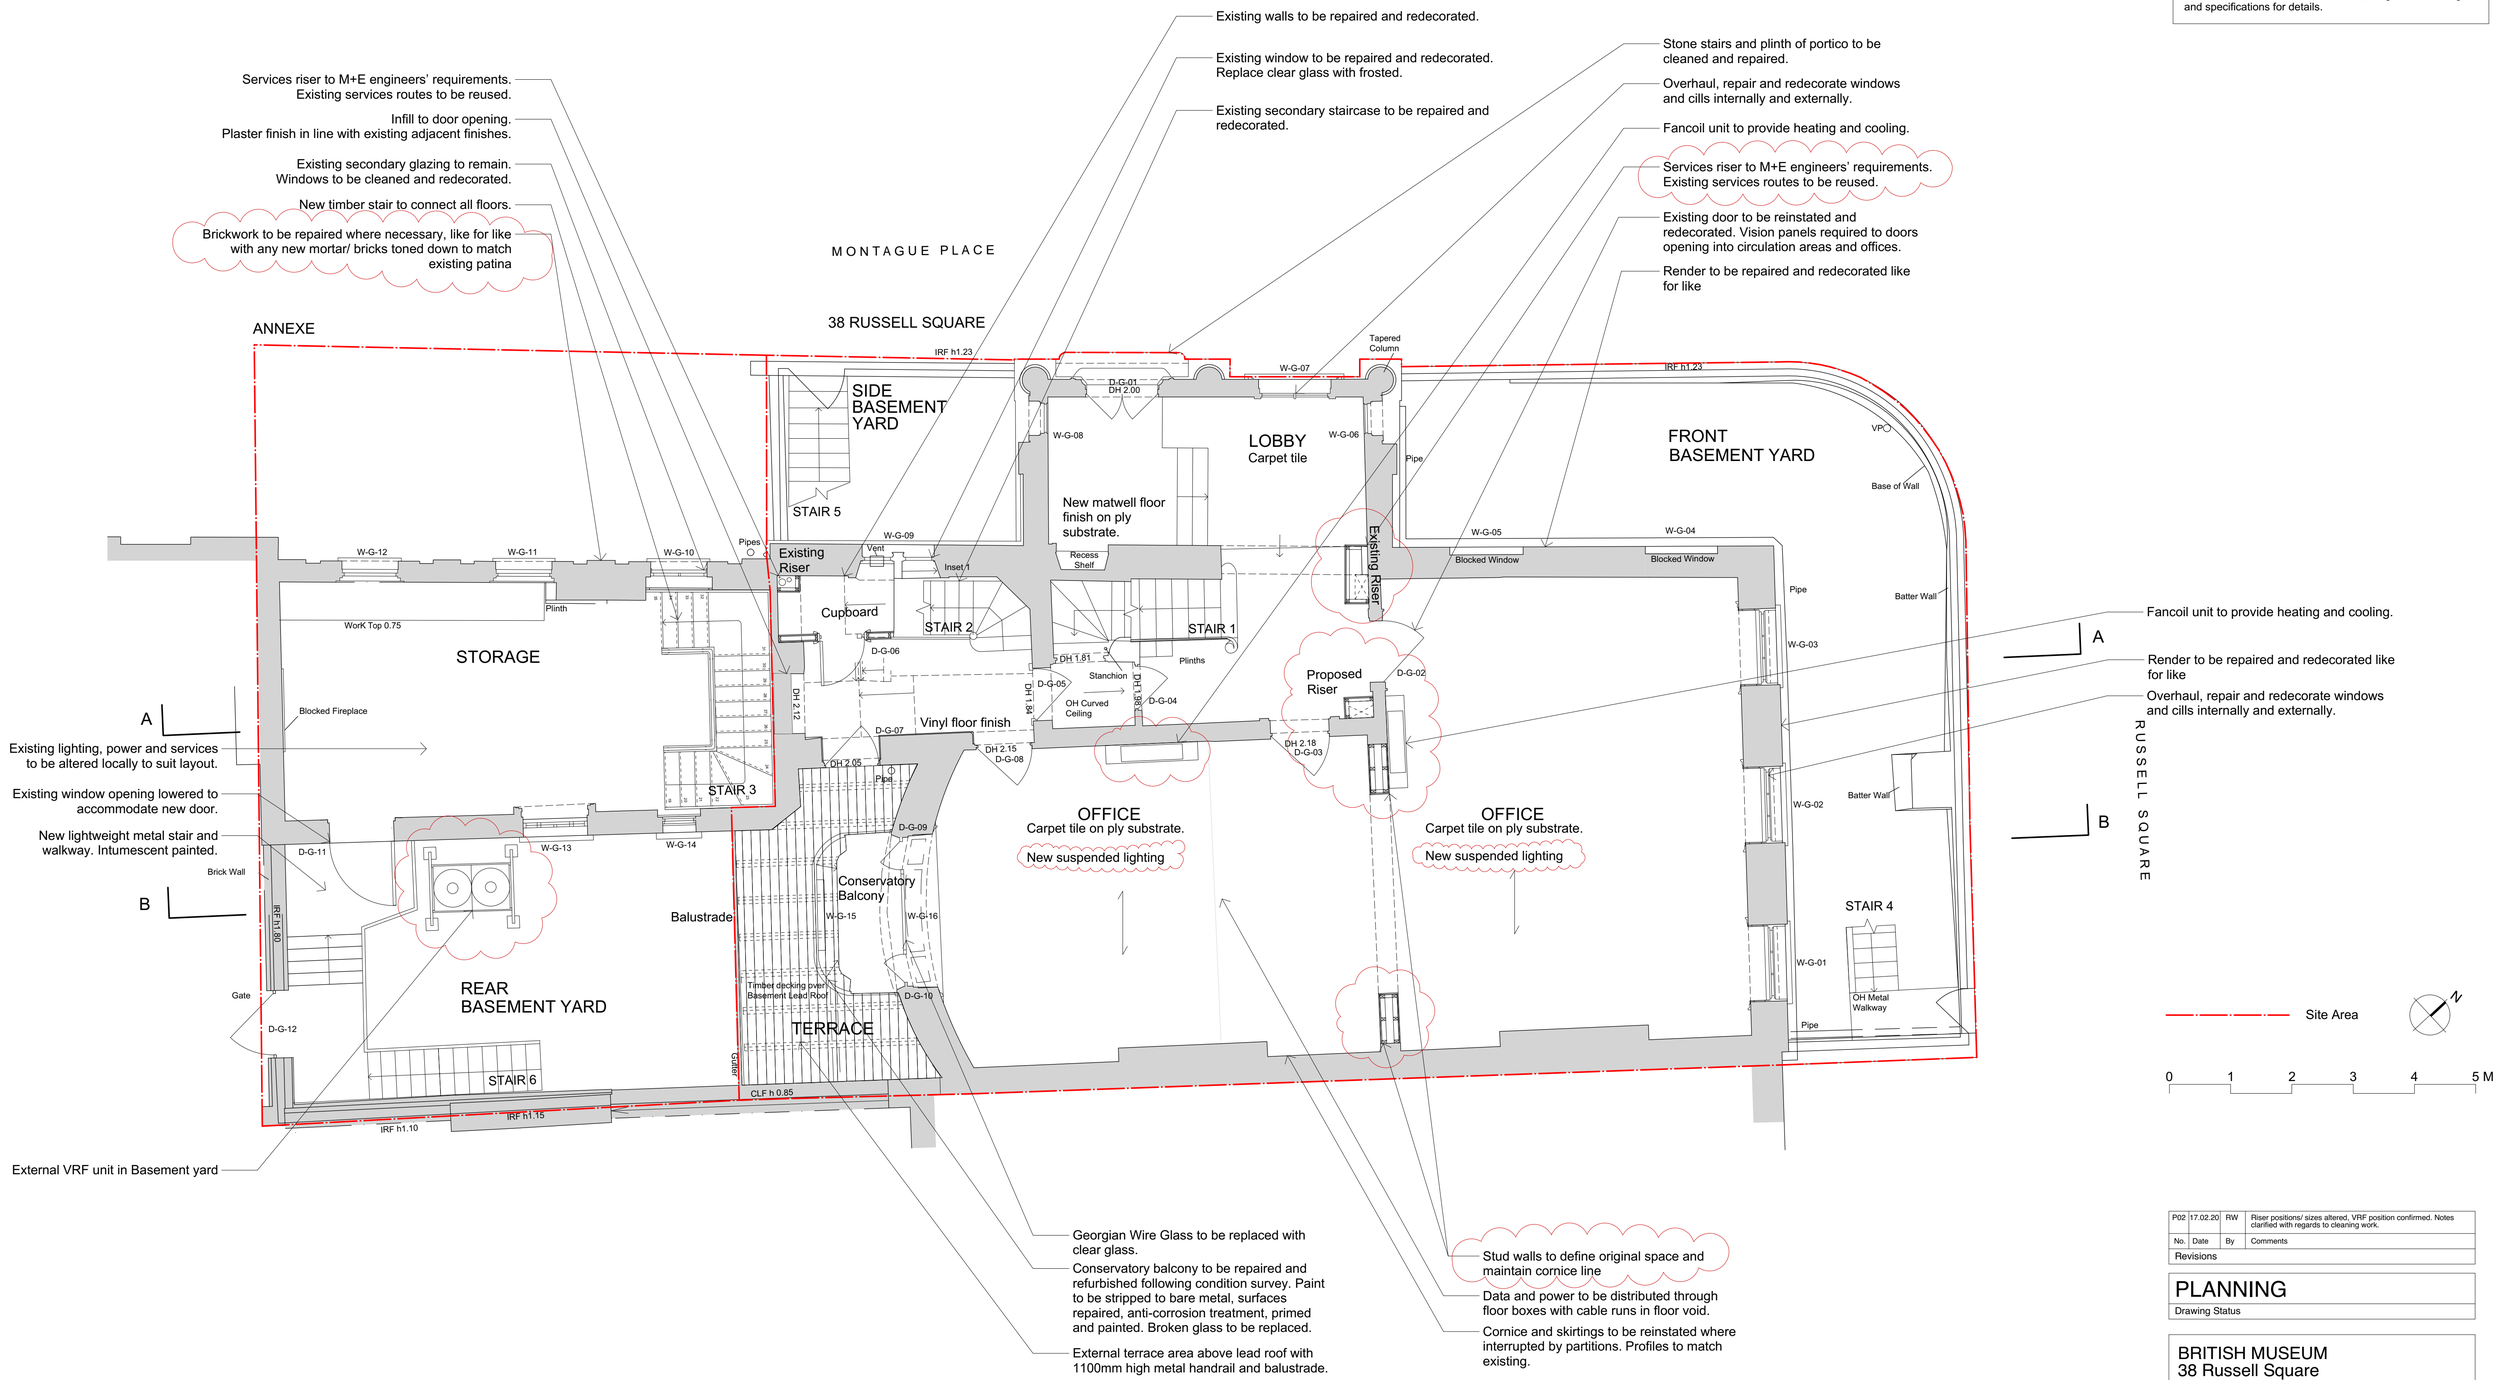

No.	Date	By	Comments
P02	17.02.20	RW	Riser positions/ sizes altered, VRF position confirmed. Notes clarified with regards to cleaning work.

Revisions

PLANNING

Drawing Status

BRITISH MUSEUM
38 Russell Square

Dannatt, Johnson Architects
Unit 1 The Wireworks, 77 Great Suffolk Street, London SE1 0BU
Telephone (020) 7357 7100 Fax (020) 7357 7200

Title

Ground Floor Proposed Plan

Drawing Number

581 SK 02

Drawn	Checked	Scale	Date	Revision
JG	YN	1:50 @ A1 1:100 @ A3	Mar 2017	P02