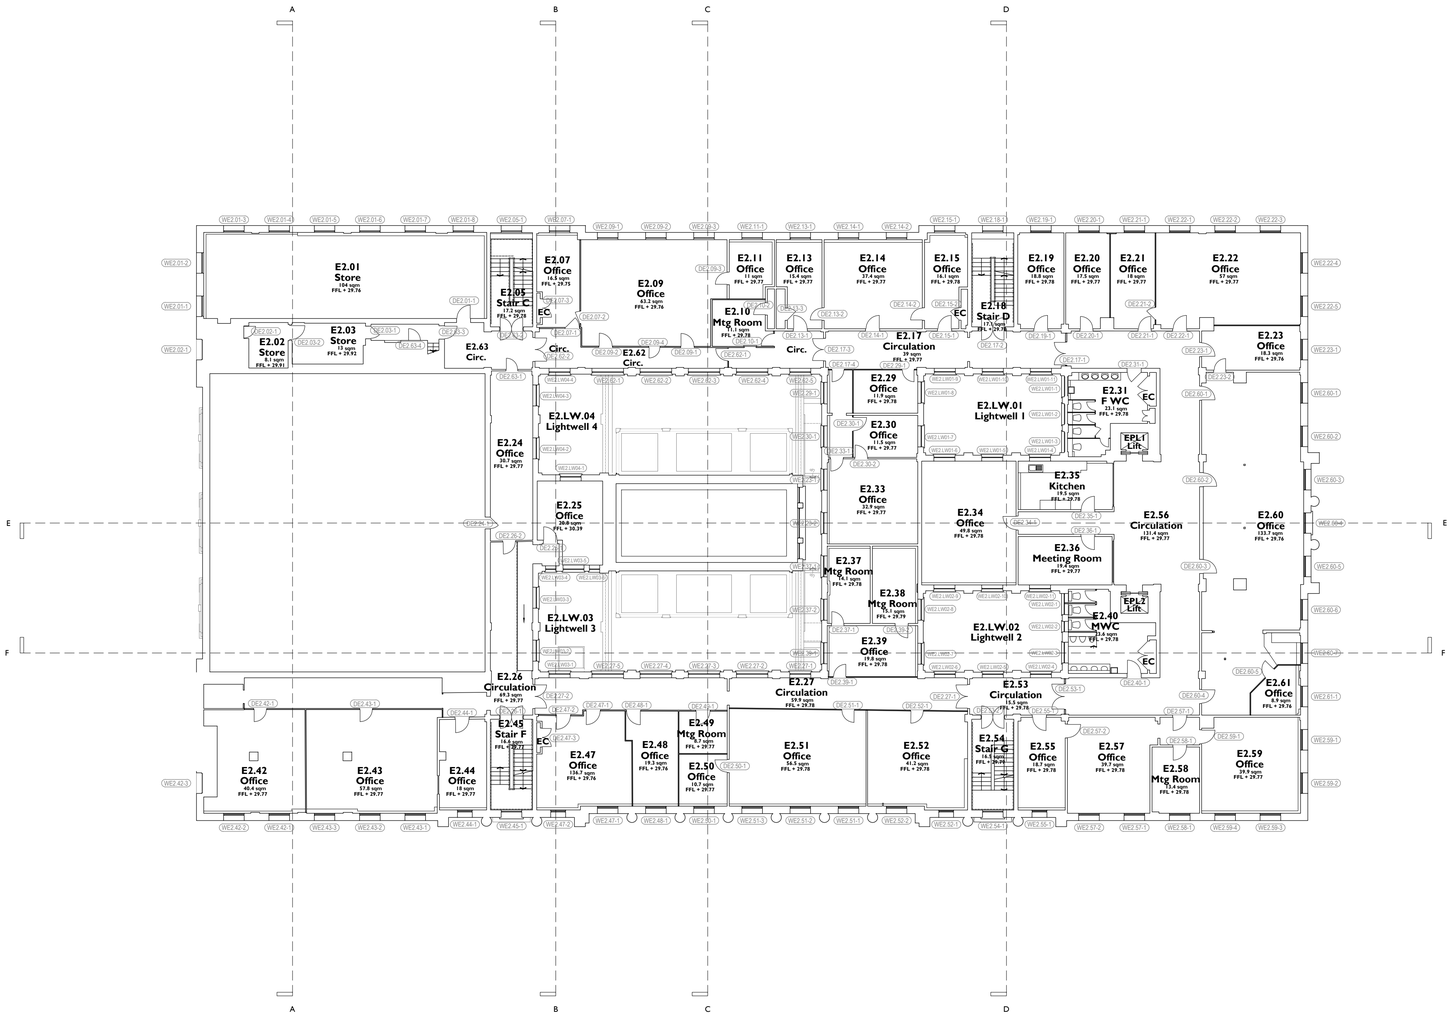

1 EXISTING SECOND FLOOR LEVEL PLAN

90004 1:200 @ A1

Notes:

Drawings are based on survey data and may not accurately represent what is physically present.

All dimensions are to be verified on site before proceeding with the work.

All dimensions are in millimeters unless noted otherwise.

Purcell shall be notified in writing of any discrepancies.

1:200 Scale

0 2 m 4 m 6 m 8 m 10 m 20 m

ISSUE	DATE	DRAWN	CHECKED	DESCRIPTION
S5 P00	18 Apr 2019	AZ	NS	

DRAWING TITLE	GA PLAN EXISTING SECOND FLOOR LEVEL PLAN
DRAWING NO.	CTH-PUR-MP-02-DR-A-90004
REVISION	S5 P00
SIZE & SCALE	A1L 1:200
DRAWING STATUS	S5 SUITABLE FOR PLANNING
CLIENT	Lendlease
PROJECT	Camden Town Hall
JOB NUMBER	238664

PURCELL

15 Bermondsey Square, Tower Bridge Road, London, SE1 3UN , T:+44(0)20 7397 7171, E:london@purcelluk.com
© PURCELL 2012. PURCELL ® IS THE TRADING NAME OF PURCELL MILLER TRITTON LLP