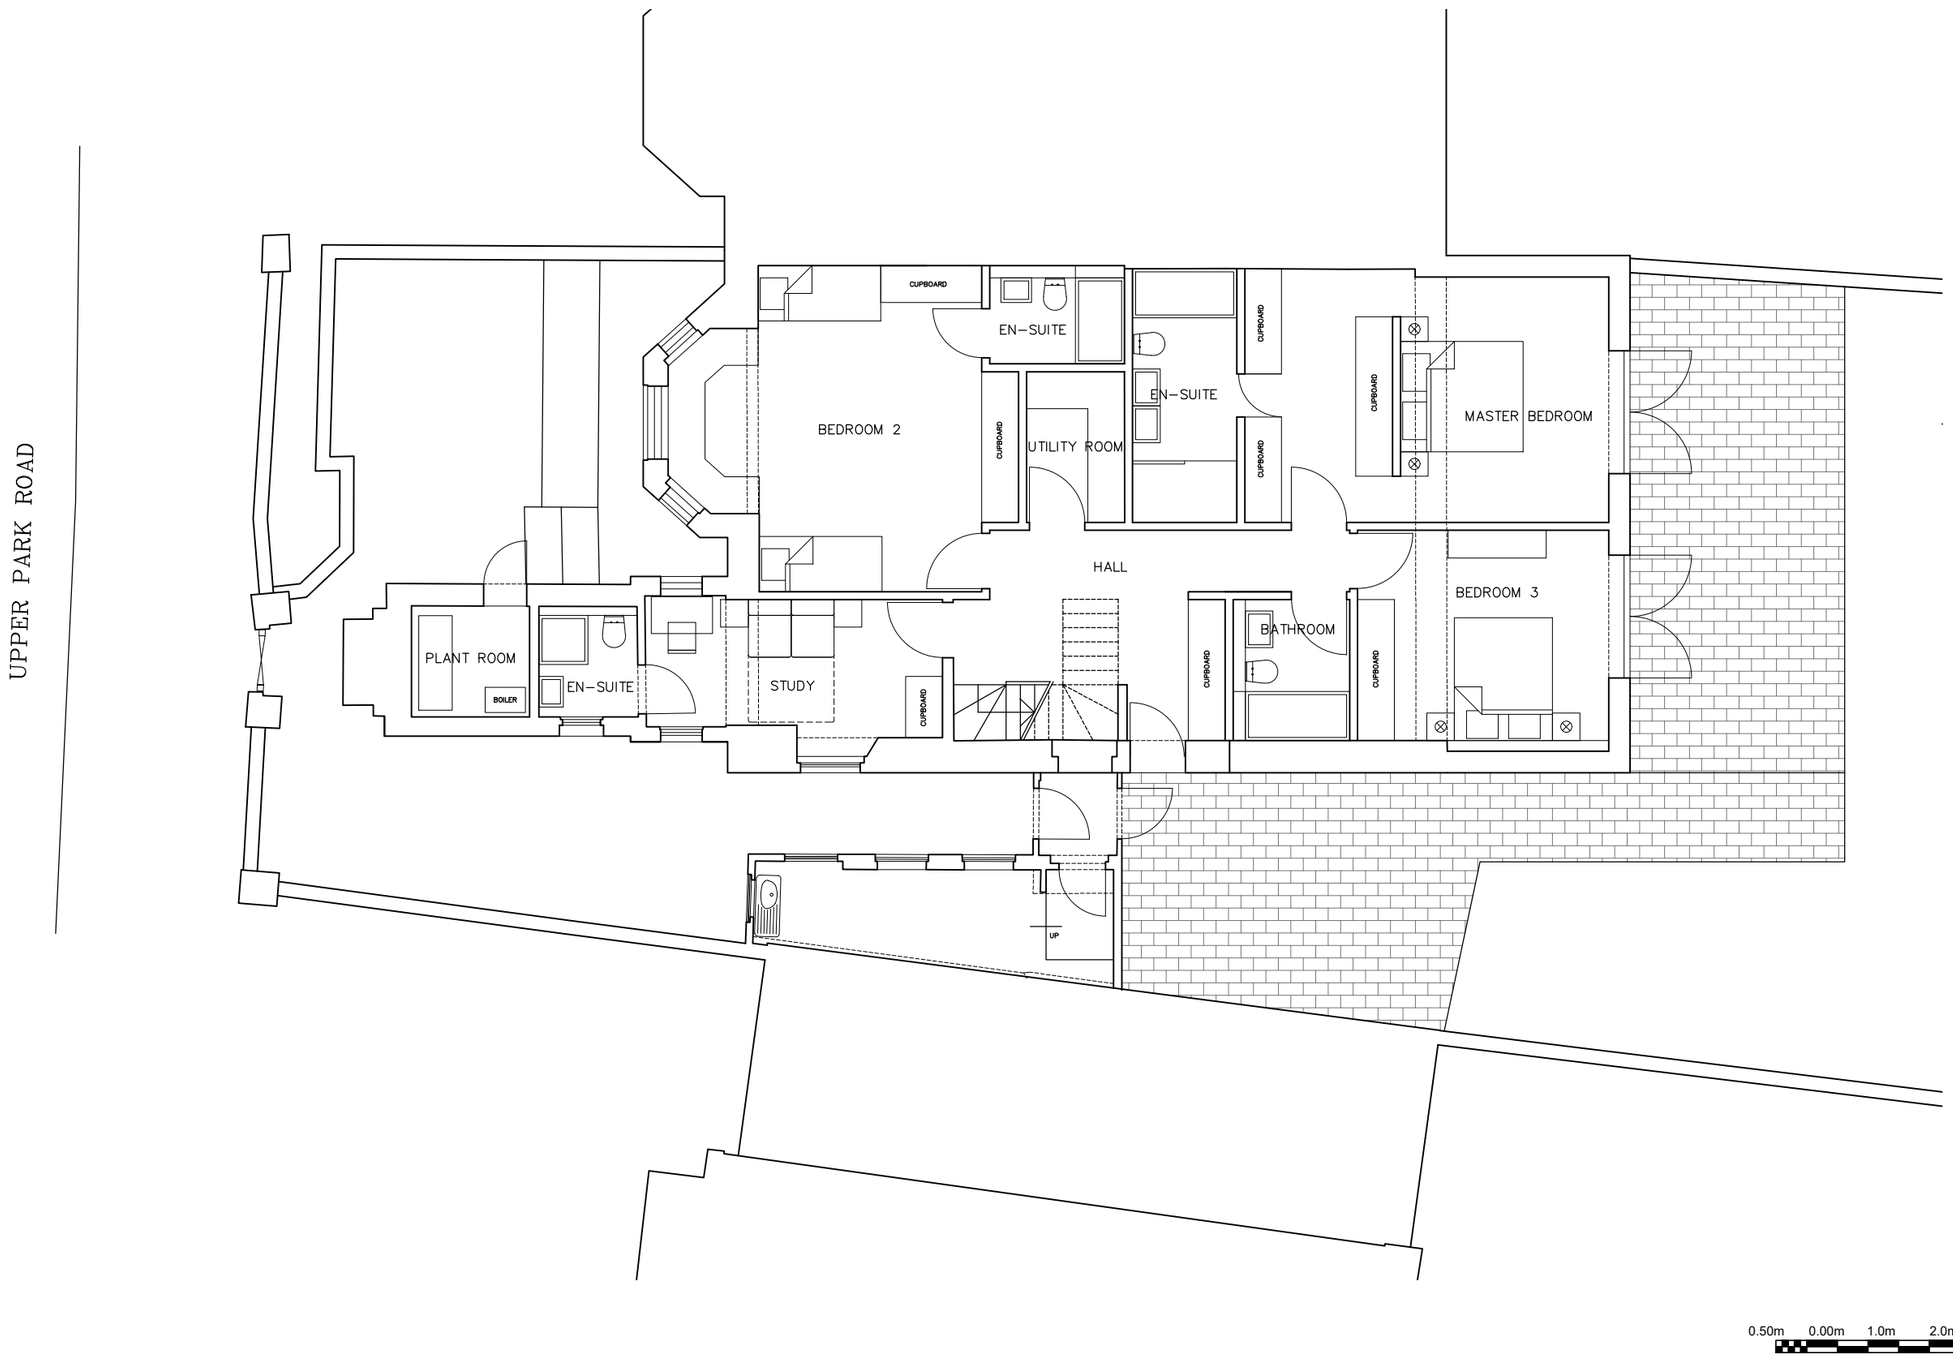

THIS DRAWING AND DESIGN IS THE PROPERTY OF AS-STUDIO LTD AND MUST NOT BE ISSUED, LOANED OR COPIED WITHOUT WRITTEN CONSENT

as studio
architectural services ltd.

2 magdalen mews
back of 164 finchley road
london
NW3 5HB
tel:+44 (0)207 794 1625 fax:+44 (0) 207 794 0296
info@as-studio.co.uk

PROJECT ADDRESS:
30 UPPER PARK ROAD,
NW3, LONDON

EXISTING LOWER GROUND FLOOR PLAN

DRAWING NUMBER: 2030(PLA)100	DRAWN: TK		–
PROJECT STAGE: PLANNING	SCALE: 1:100	SIZE: A3	DATE: MAY 2020