Contractors are to check all levels and dimensions before work is put in hand, and any discrepancies are to be referred to the architects

REV	DATE	DESCRIPTION	DWN	CHKD
A	05.10.18	Added rear escape route	SJW	JMD
B	11.11.18	Amended following site meeting on the 14.11.18.	JMD	
C	8.10.19	NEIGHBOURING WINDOW ADDED AND WALLS.	JMD	

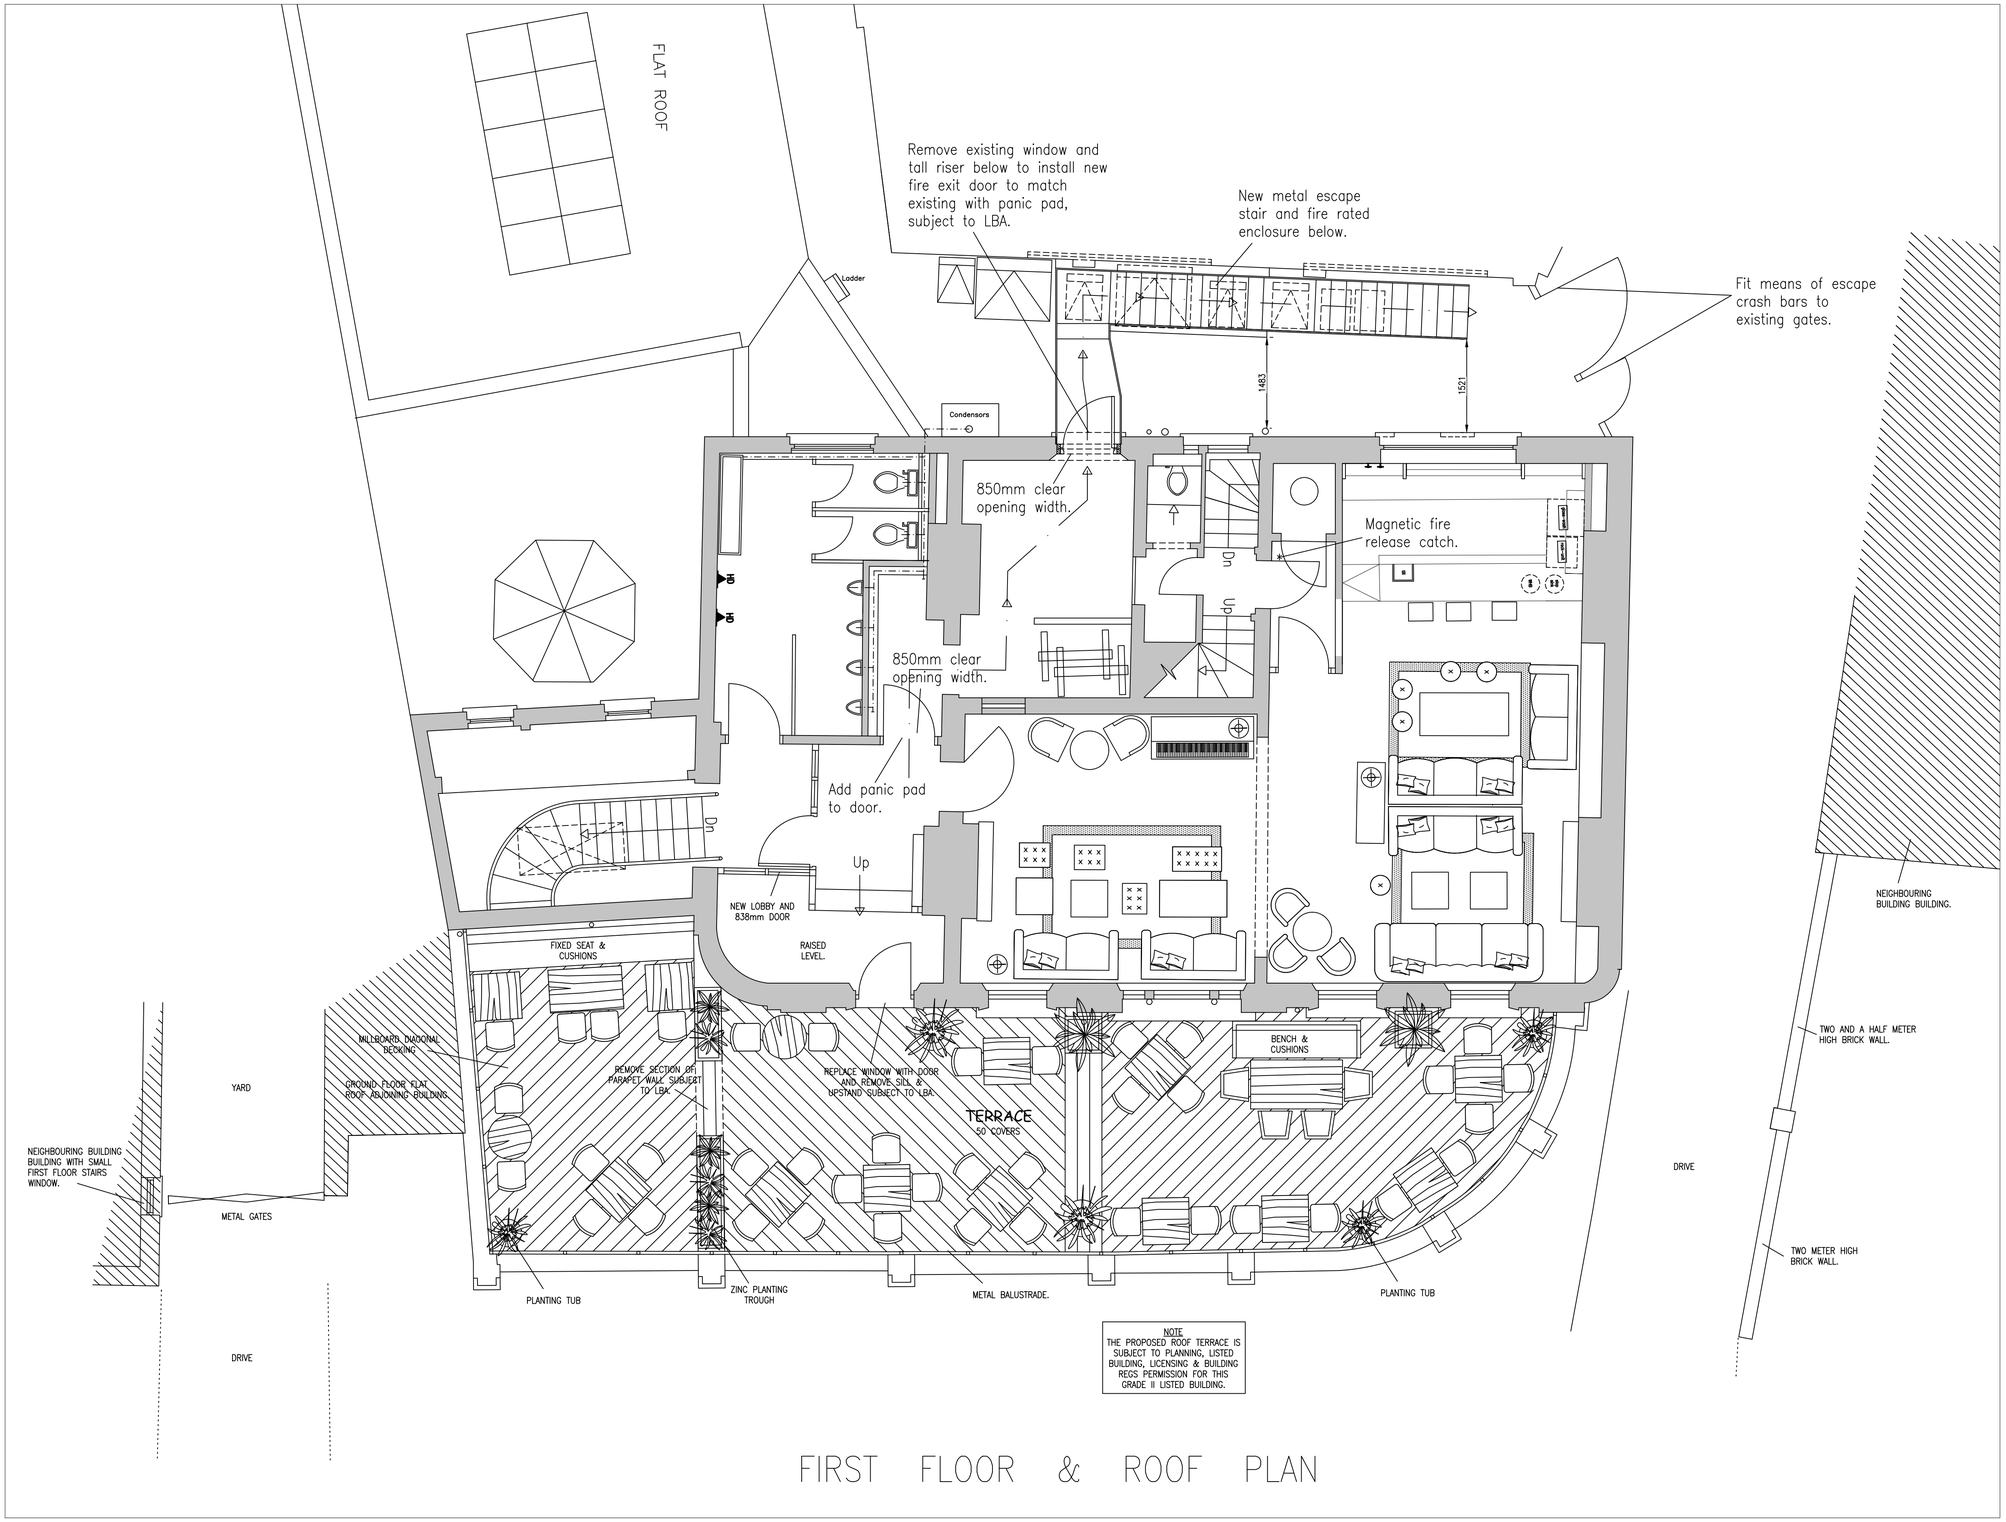

NOTE
THE PROPOSED ROOF TERRACE IS SUBJECT TO PLANNING, LISTED BUILDING, LICENSING & BUILDING REGS PERMISSION FOR THIS GRADE II LISTED BUILDING.

FIRST FLOOR & ROOF PLAN

Application Drawing

LAP
Architects + Interior Designers Limited
123 NEW LONDON ROAD, CHELMSFORD, ESSEX. CM2 0QT
TEL: +44 (0) 1245 269755 FAX: +44 (0) 1245 250310
E-MAIL: admin@lap-architects.co.uk
www.lap-architects.com

project

The Bull & Gate
389 Kentish Town Road
London, NW5 2TJ

client

Young & Co's Brewery PLC

drawing title

Proposed Roof Terrace Plan

drawing number	revision
8732 02	A B C
	checked JMD
scale 1:50@ A1	drawn SJW
	date May 2018

This drawing is the property of LAP Architects + Interior Designers Ltd. and must not be copied or reproduced in any way in whole or in part without the express permission of LAP Architects + Interior Designers Ltd. Copyright © LAP Architects + Interior Designers Ltd.