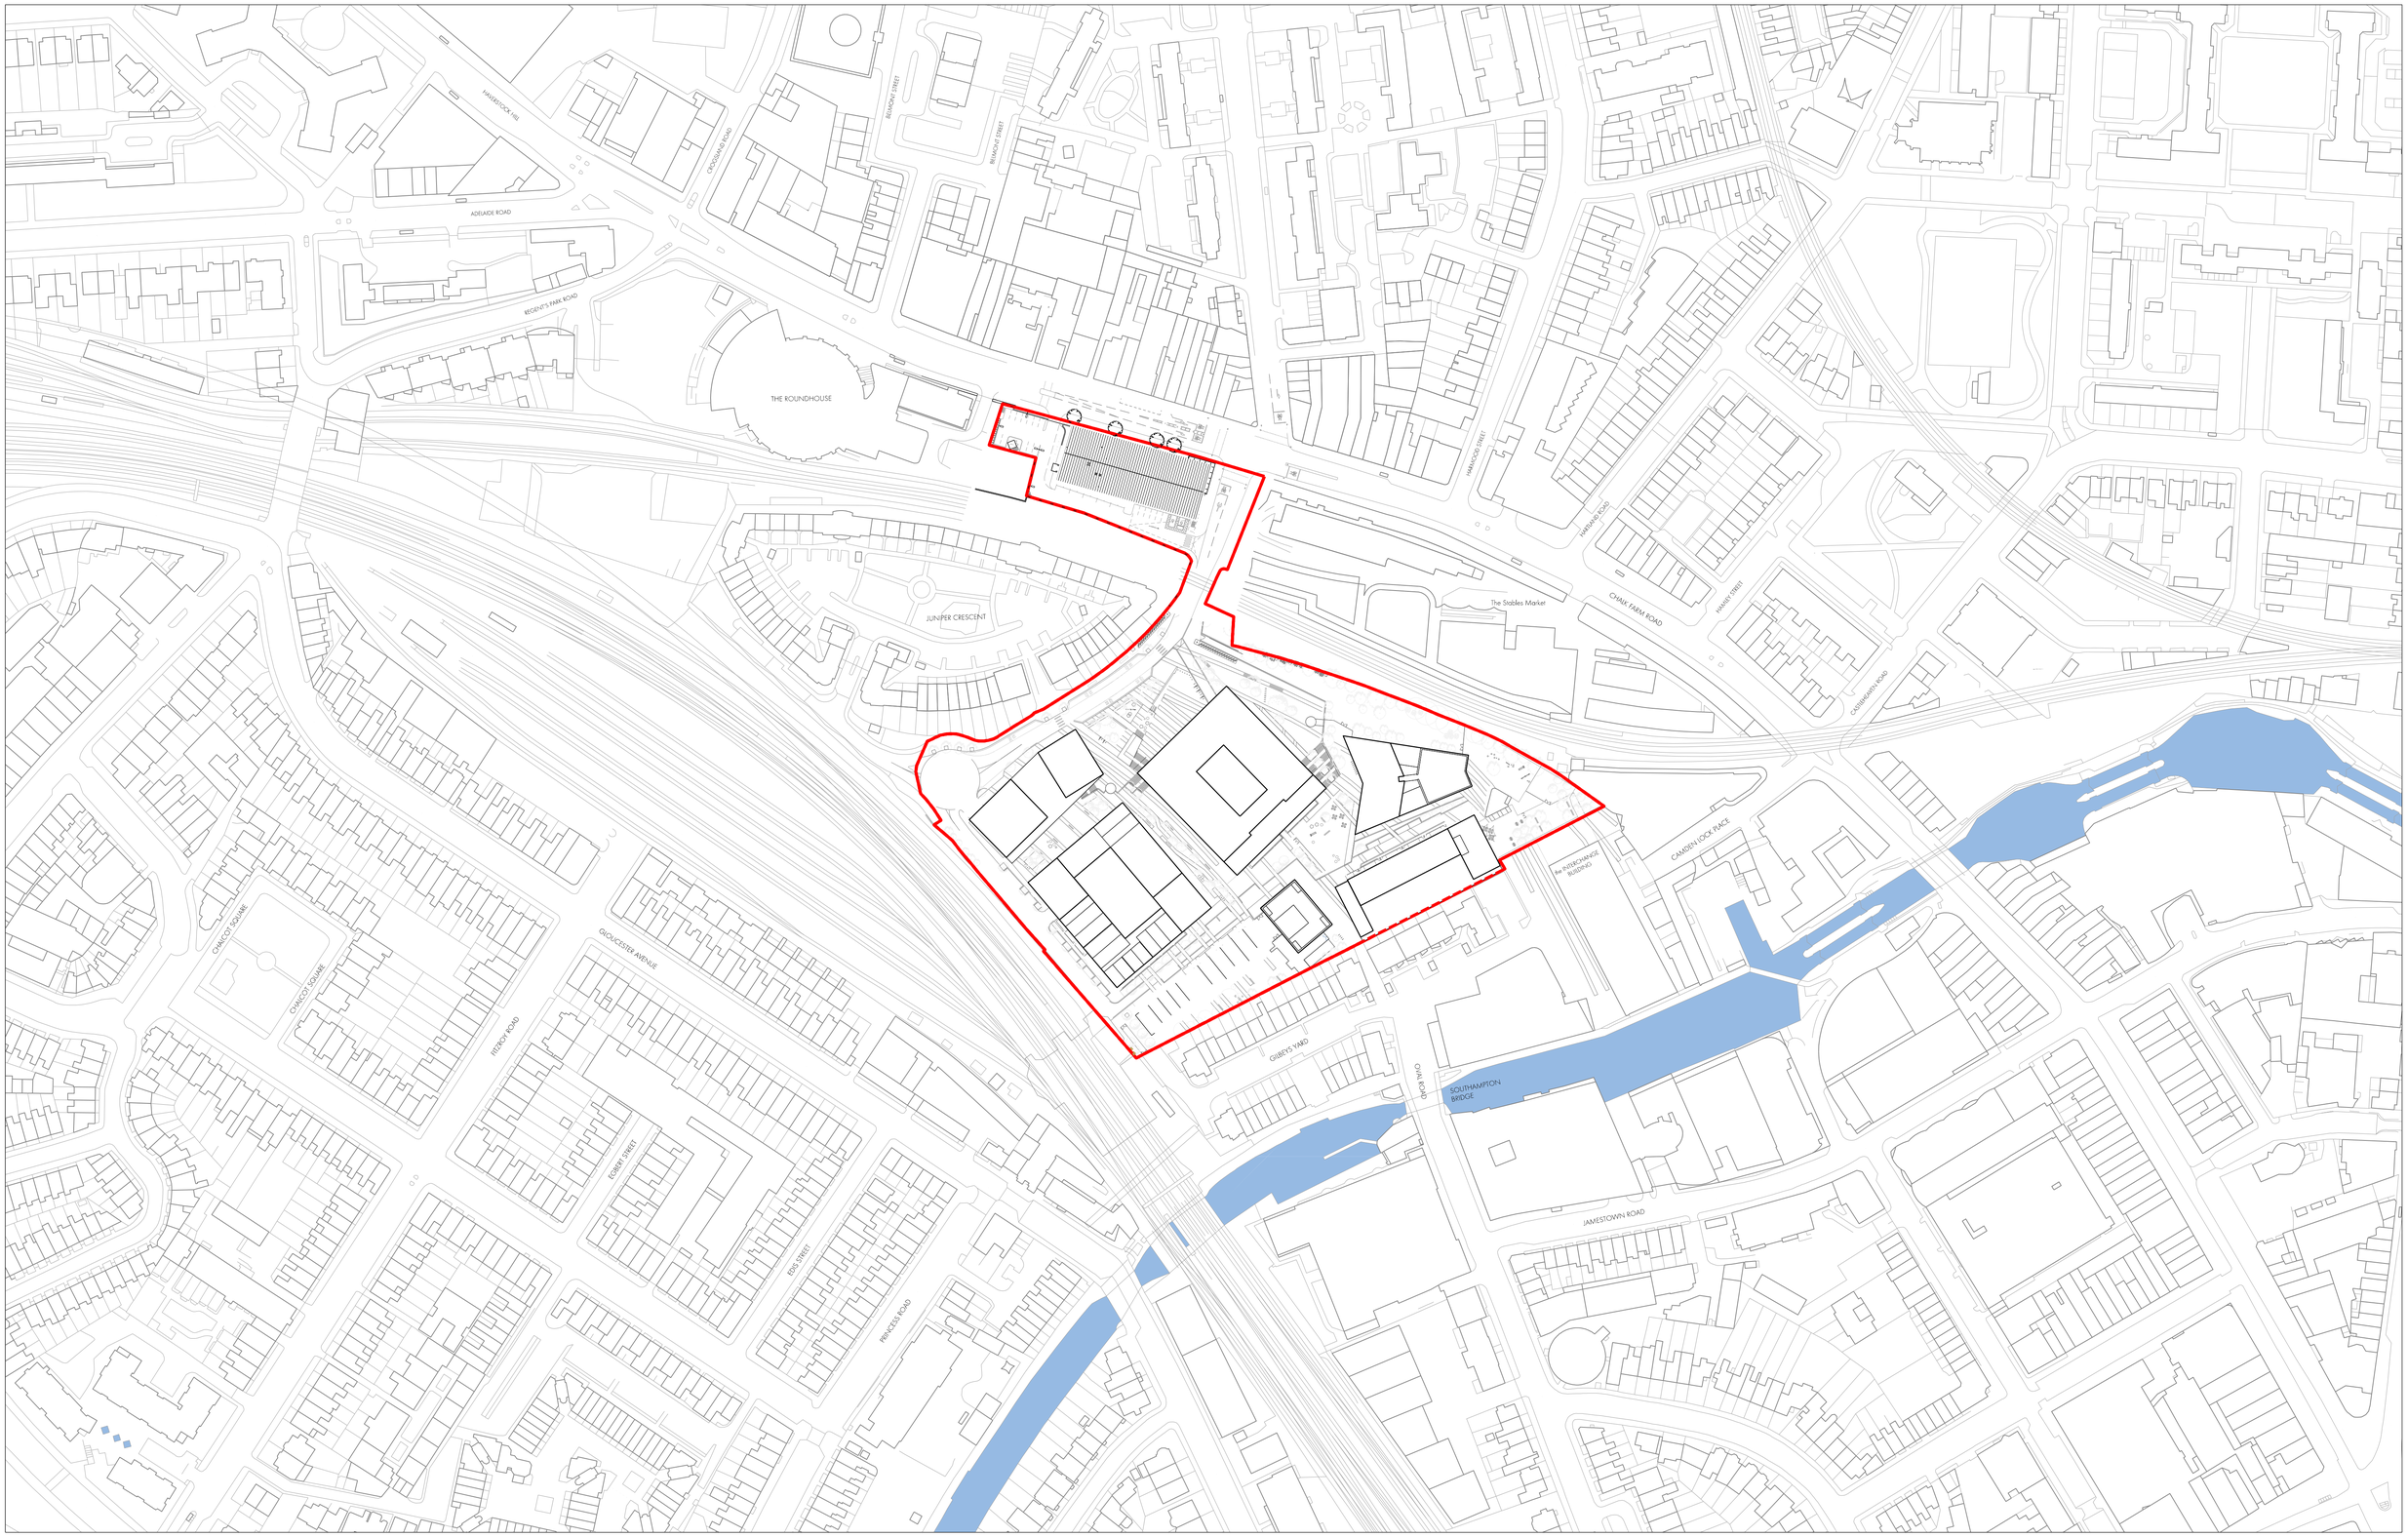

Do not scale from this drawing. Use figured dimensions only. Figured dimensions are in millimetres. All levels are in metres. All dimensions and levels shall be verified on site before proceeding with works. Detailed site survey to be carried out to verify positions and level relationships with site features and ordnance survey. The Architect must be notified of any discrepancy. Boundaries are indicative only and are to be verified by others. Where building components are described in the specification as Descriptive Specification - (Contractor Design) elements shown on this drawing pertaining to those components are to be read as "Issued for Design Intent only".

Allies & Morrison LLP is not responsible for any errors caused by the transmission, translation, software or computer systems. Allies & Morrison LLP is not responsible for nor shall be liable for the consequences of any use made of the drawings or models other than that for which they were produced by Allies & Morrison LLP for the Client.

REV	DATE	DESCRIPTION	CKD
P1	13.12.2019	Issued for Section 73 MMA Application	MH
P2	20.05.2020	Issued for Section 73 MMA Application	MH

REV	DATE	DESCRIPTION	CKD

0 50m 100m

KEY

SITE BOUNDARY

Allies and Morrison LLP
85 Southwark Street
London SE1 0HX
telephone 020 7921 0100
facsimile 020 7921 0101
email studio@alliesandmorrison.com

A&M JOB NO: 1095

CAMDEN GOODS YARD_TEMPORARY STORE

SECTION 73 MMA PLANNING APPLICATION

PROPOSED SITE LOCATION PLAN

1095_03_07_002

SCALE 1:1250 @A1 1:2500@A3

P2
Revision