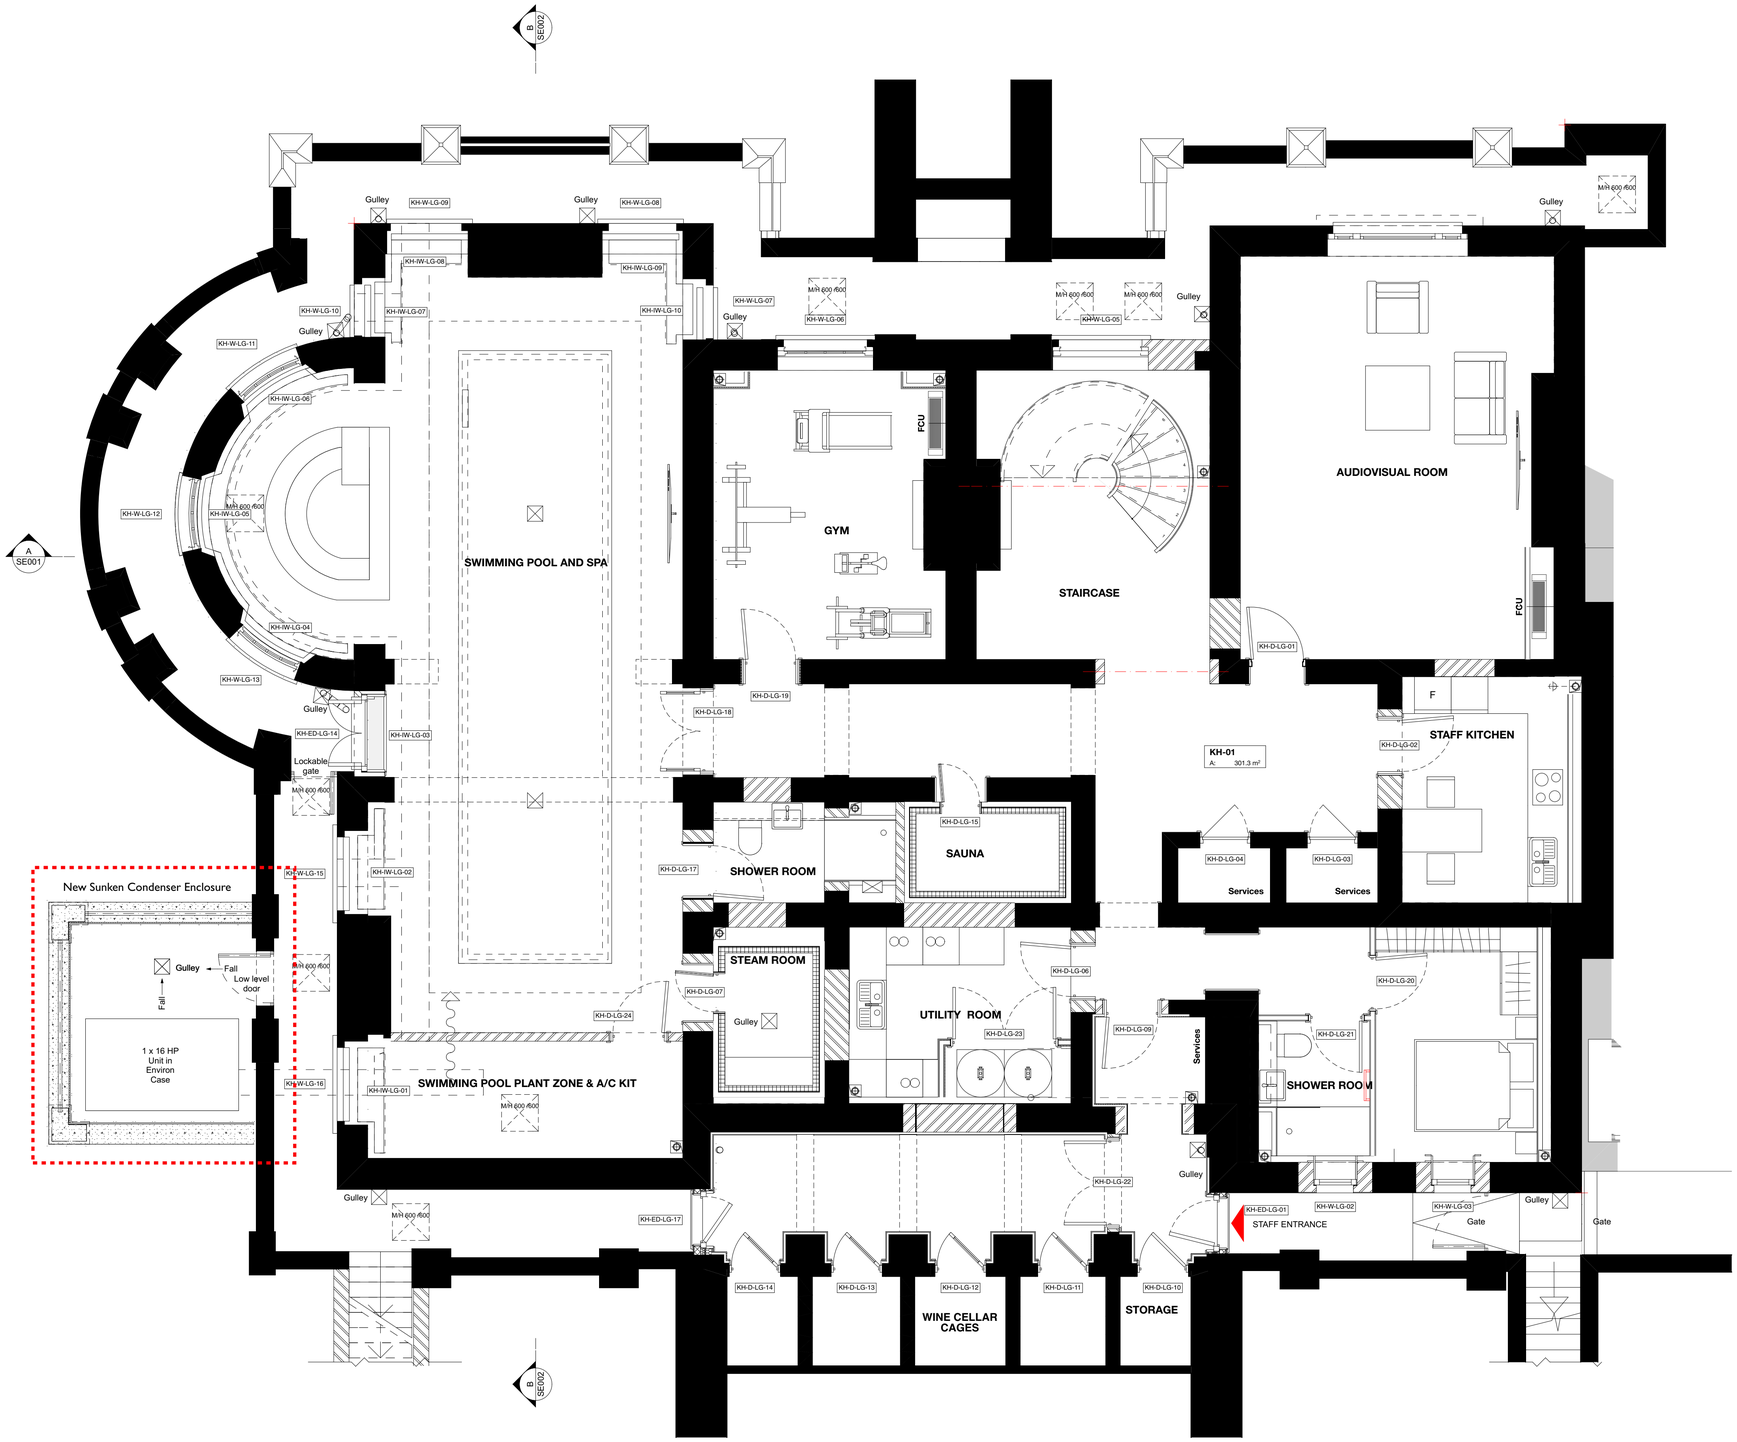

0 10 50 100mm

DIMENSION AT ORIGINAL SHEET SIZE

Contractors must check all dimensions on site. Only figured dimensions are to be worked from. Discrepancies must be reported to the Architect before proceeding.© This drawing is Copyright

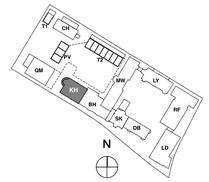

KEY PLAN

NOTE:

PLANNING

	REVISION	DR'N	CH'KD	DATE
-	First Issue	AP	KC	05/05/2020

A&Q PARTNERSHIP

CLIENT
MOUNT ANVIL LTD

PROJECT
KIDDERPORE AVENUE

DRAWING
Kidderpore Hall
Lower Ground Proposed GA Plan - New External Condenser Housing

SCALE 1:50 @ A1 DATE 05/05/2020

DRAWING No. 15 230 9000-DRG-03KH-LG930

DRAWN BY AP

REV .

A&Q PARTNERSHIP (LONDON) LTD
THE LUX BUILDING, 2-4 HOXTON SQUARE, LONDON N1 6NU
Tel: 020 7613 2244 Fax: 020 7613 2642 Email:london@aqp.co.uk
ARCHITECTURE DESIGN MASTERPLANNING INTERIORS