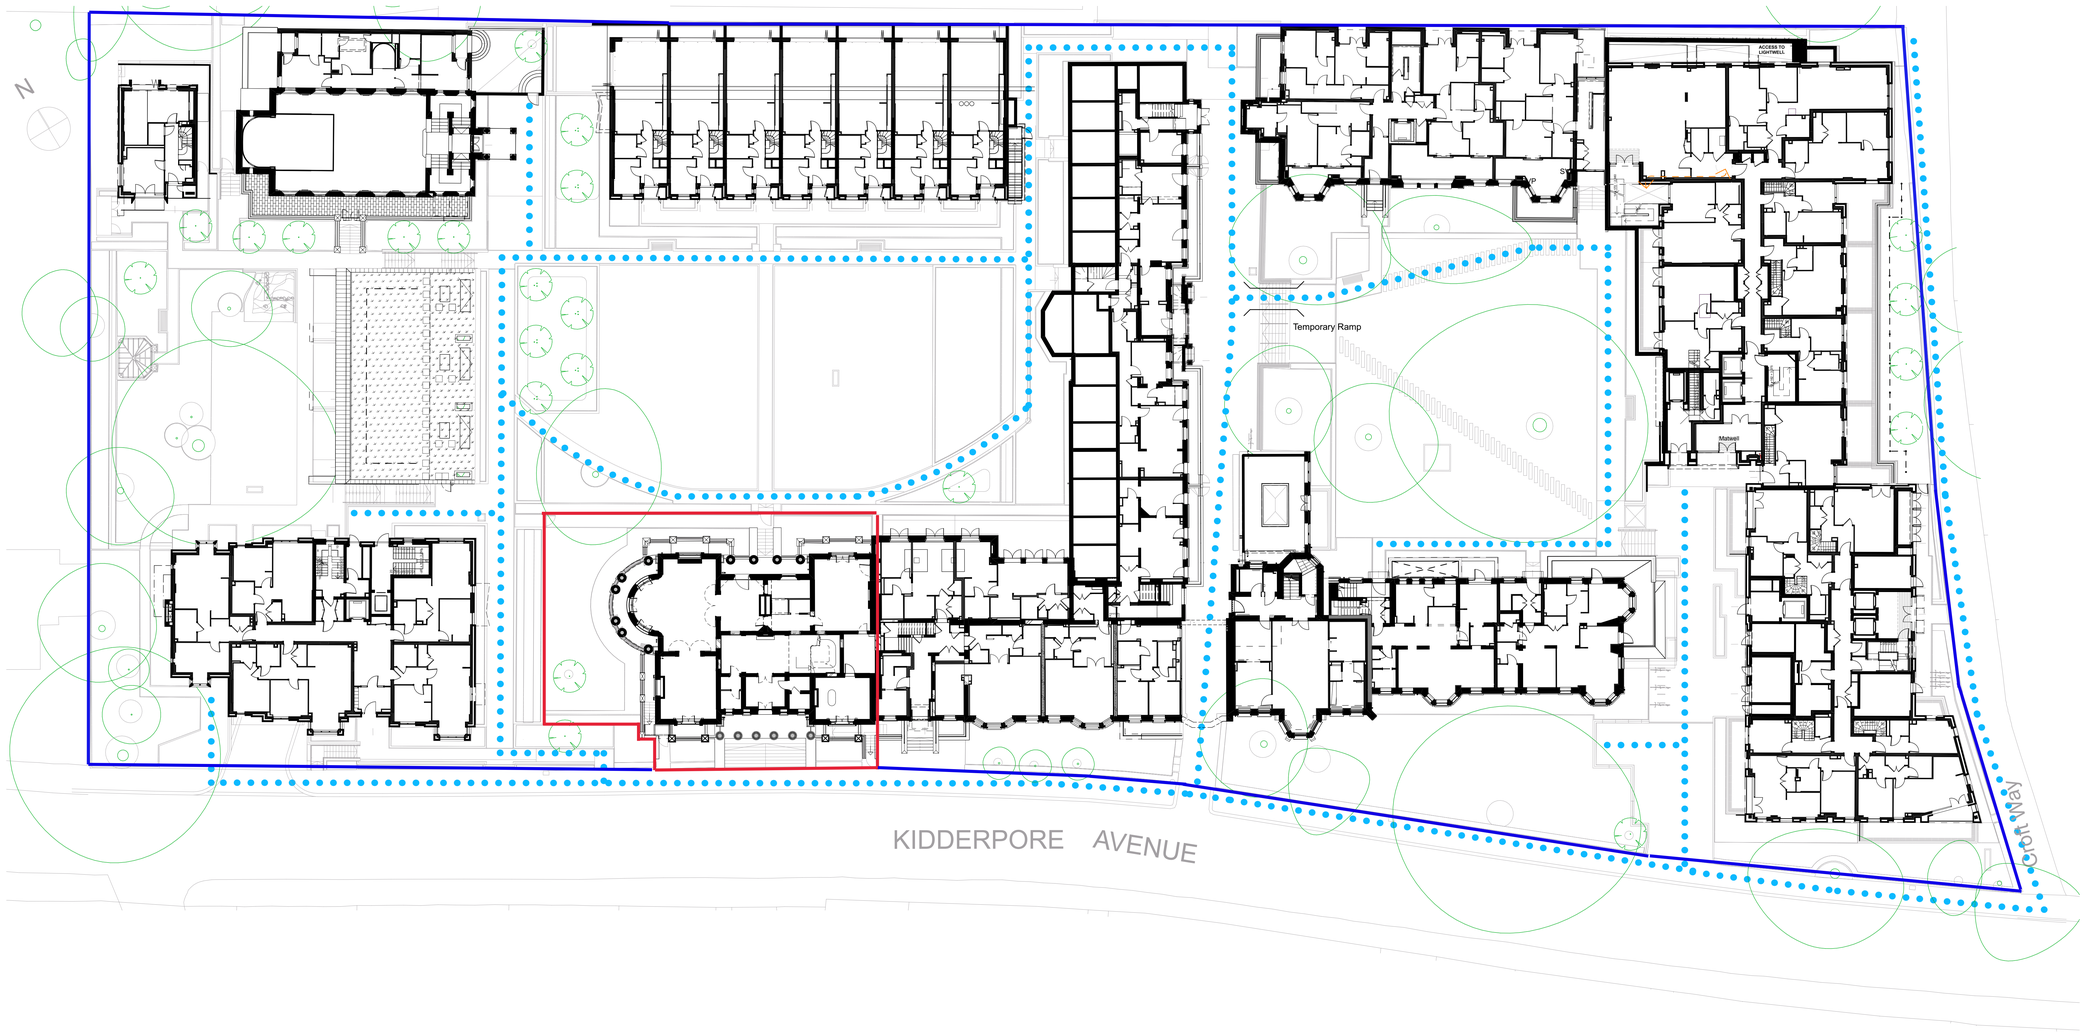

0 2m 10m 20m

DIMENSION AT ORIGINAL SHEET SIZE - A0

Contractors must check all dimensions on site. Only figured dimensions are to be worked from. Discrepancies must be reported to the Architect before proceeding. © This drawing is Copyright

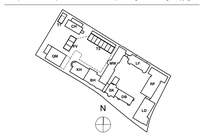

KEY PLAN

NOTE:
ALL INFORMATION SHOWN ON THIS DRAWINGS IS SUBJECT TO DESIGN DEVELOPMENT

PLANNING

	REVISION	DRN	CHKD	DATE
	First Issue	K/C	KC	

A&Q PARTNERSHIP

CLIENT
MOUNT ANVIL LTD

PROJECT
KIDDERPORE AVENUE

DRAWING
Kidderpore Hall
Proposed new external Condenser

LOCATION PLAN

SCALE 1:200 @ A0 DATE

DRAWING No.
15 230
9000-DRG-40YY-KH941

DRAWN BY K/C
REV P1

A&Q PARTNERSHIP (LONDON) LTD
THE LUX BUILDING, 2-4 HOXTON SQUARE, LONDON N1 6NU
Tel: 020 7613 2244 Fax: 020 7613 2642 Email:london@aqp.co.uk
ARCHITECTURE DESIGN MASTERPLANNING INTERIORS

PB Size: A0 Lan: PB Name: 15230 Internal Studio.pltcfg