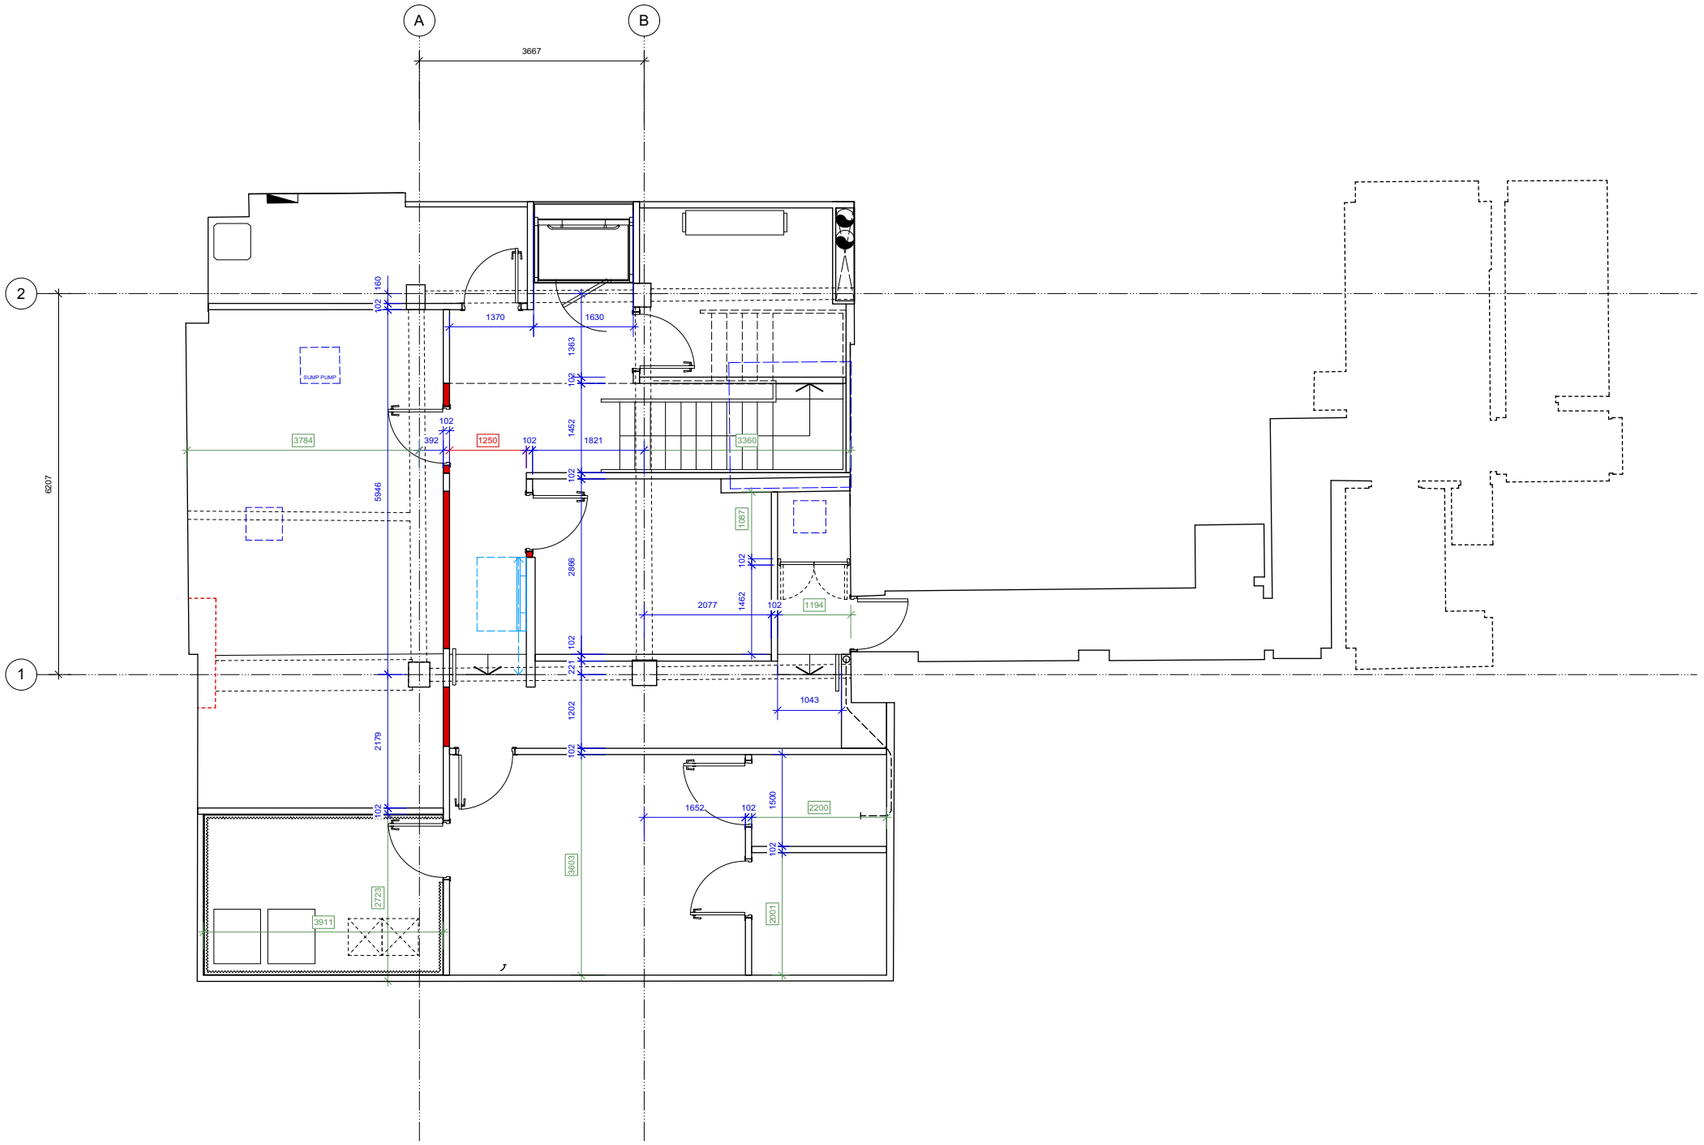

LEGEND:

35 dimension (to finished face)

35 site dimension - advise

35 critical minimum dimension

REV.	DATE	
C1	13.09.2017	For initial setting out

NOTES

CONSTRUCTION

0 1 2 3 4 5m

N

PROJECT

122-126 Kilburn High Road
London NW6 4HY

DRAWING TITLE

Proposed
Basement Setting Out Plan

CLIENT

DENTIX

JOB NO.	DRAWING	REV.	
095 DEN KIL	SO 101	C1	
SCALE @ A1	SCALE @ A3	DRAWN	DATE
1:50	1:100	BC	03.17

ARCHITECT

mwai

48 Broadley Terrace
London NW1 6LG
United Kingdom
+44 (0)20 7258 0332
www.mwai.co.uk

This drawing is the property of mwai ltd. No disclosure or copy of it may be made without the written permission of mwai ltd. Do not scale.