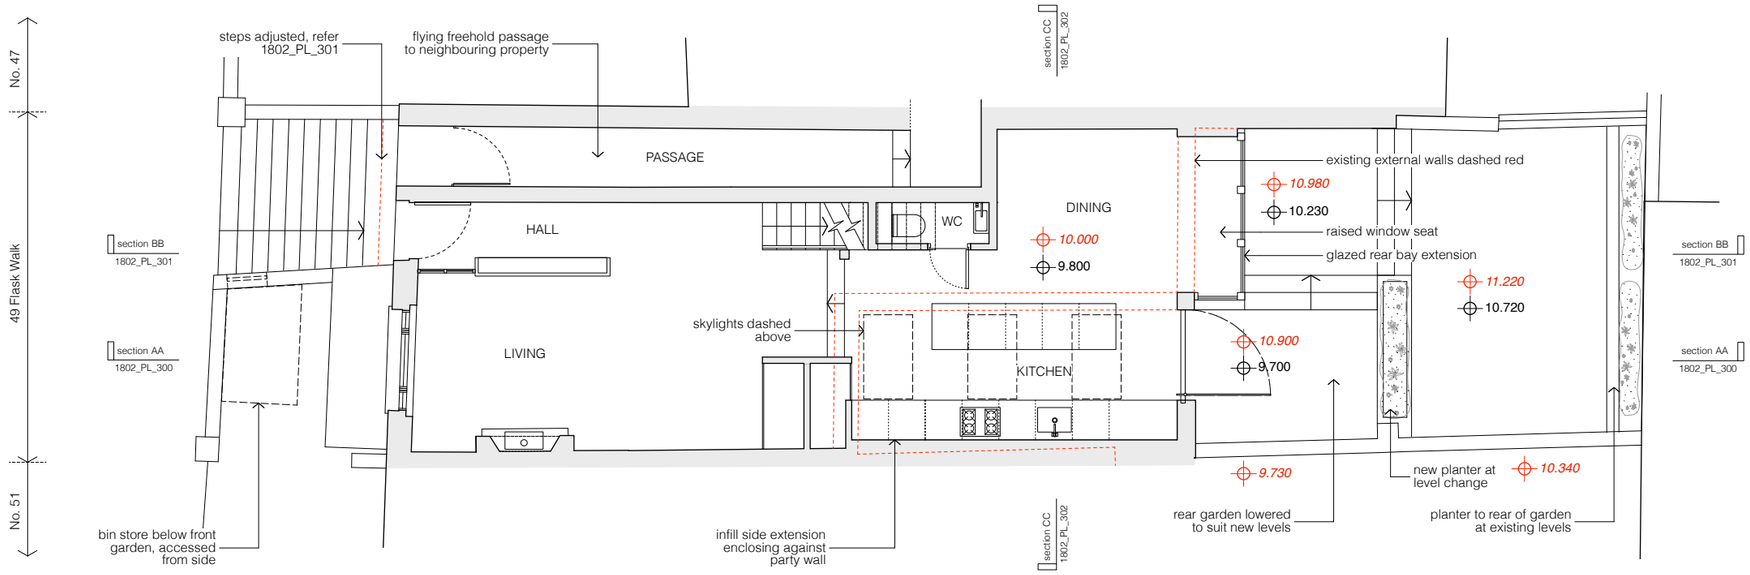

Proposed Ground Floor Plan

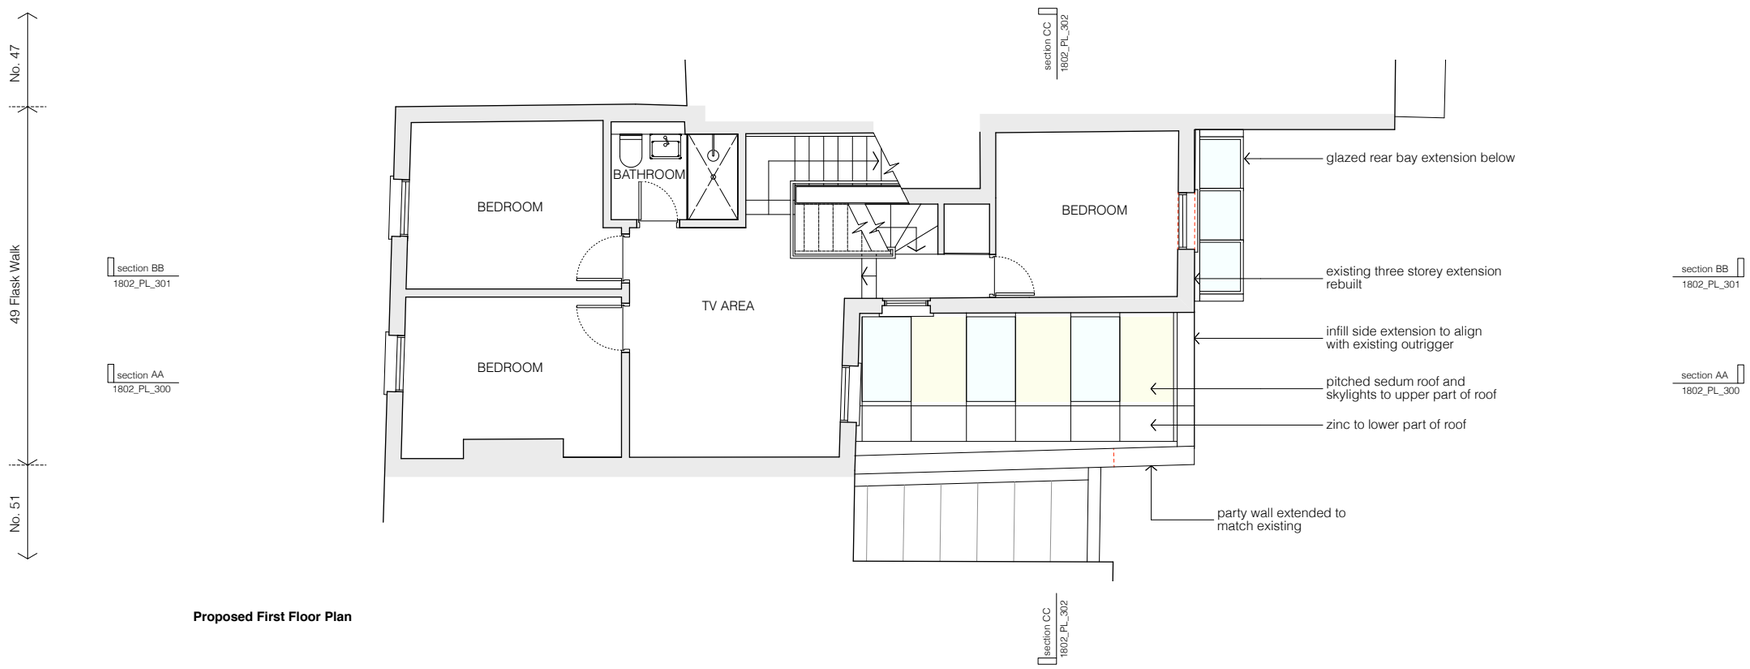

Proposed First Floor Plan

Copyright STUDIOCARVER Ltd. Registered Office: 37 Alfred Place, London WC1E 7DP
Registered in England and Wales No. 7666682

No implied license exists. This drawing should not be used to calculate areas for the purpose of valuations. All dimensions to be checked on site by contractor and such dimensions to be their responsibility. When in doubt ask.

All work must comply with relevant British Standards and Building Regulation requirements. Drawing errors and omissions to be reported to architect immediately.

revisions

--	PLANNING	11.03.19
A	Revised following Conservation Officer comments	27.06.19
B	Levels + notes added	28.04.20

scale

0 1 2 3 4 5m

N

notes

existing level

proposed level

FOR APPROVAL

client
Sarah + Ian Brungs

scale
1:100 at A3

project
49 Flask Walk

drawing title
Proposed Ground + First Floor Plans

drawing no	rev
1802_PL_100	B

STUDIO**CARVER**

37 Alfred Place
London WC1E 7DP

T: 020 7096 1257
E: mail@studiocarver.co.uk
W: www.studiocarver.co.uk