second floor

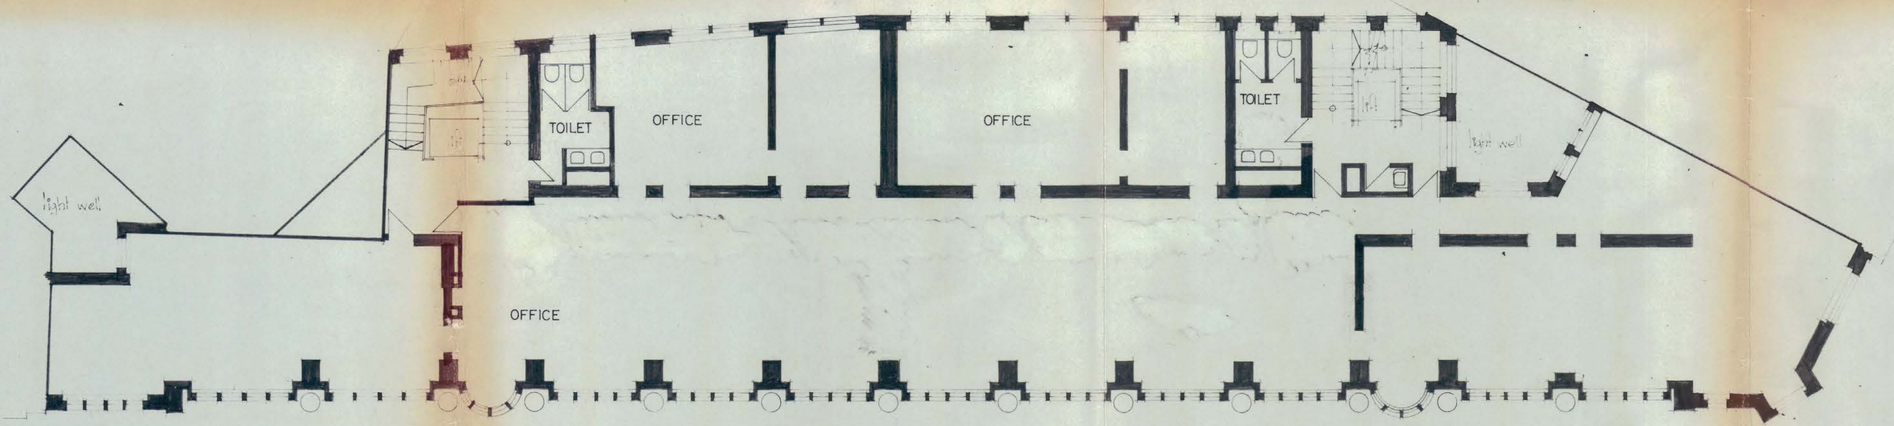

first floor

CTP/N14/24/S1.25243

LONDON BOROUGH OF CAMDEN
TOWN AND COUNTRY PLANNING ACTS
1 - DEC 1977
PLANS APPROVED ~~NOT APPROVED~~
ON BEHALF OF THE COUNCIL

Information

Amendments

Date	Revisions	By

Job title
sicilian house
vernon house

Drawing title
PLANS

Scale	Date	Job	No
8'-0"=1 inch	july. 1977	1673	11

Thomas Saunders and Associates
TSAA
15 Old Ford Road London E2
Telephone 01-980 4400
Cables TOSANDAS London