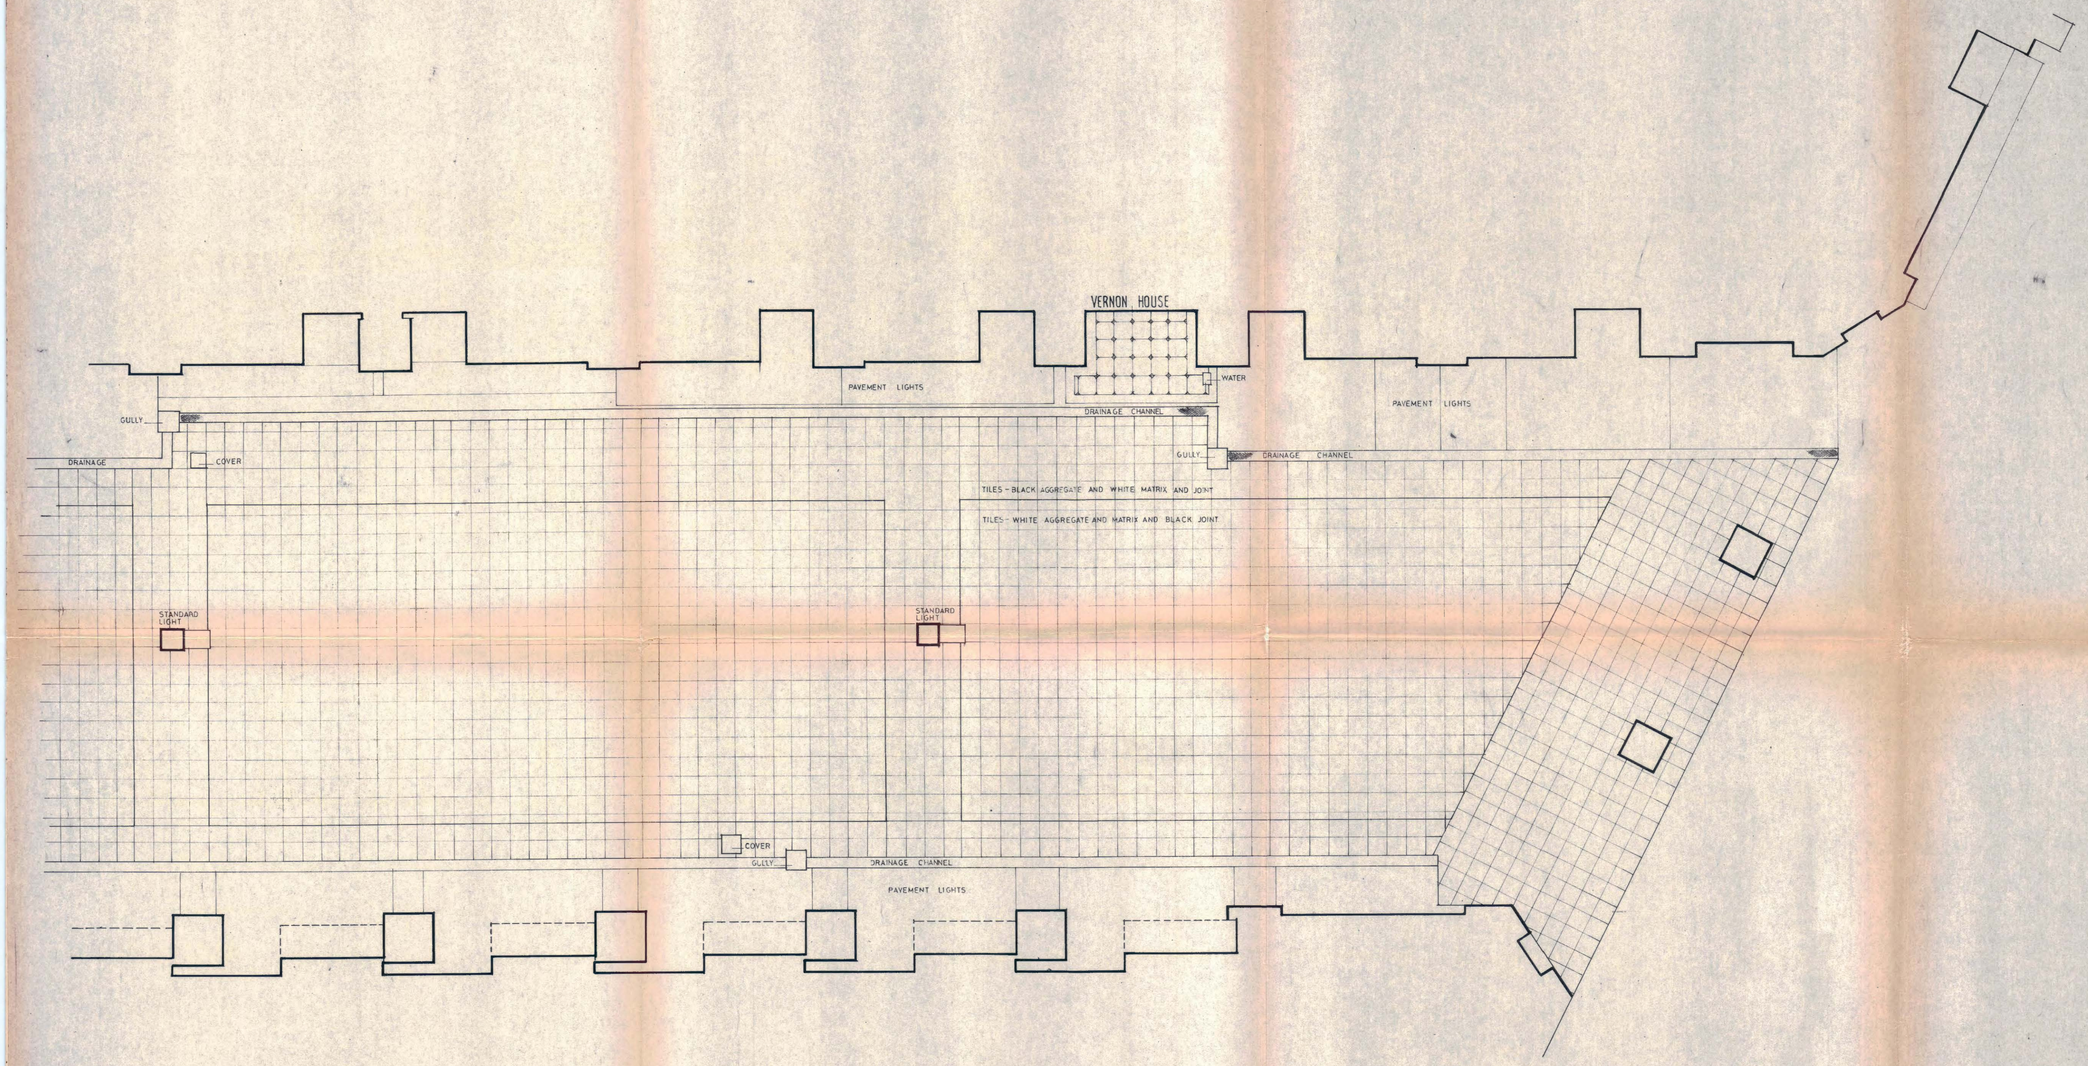

Information

Amendments

Date	Revisions	By

Job title

PROPOSED RENOVATIONS AND ALTERATIONS TO
SICILIAN AVENUE,
HOLBORN,
WC1.

Drawing title

SURVEY

CTP/N14/24/G | 32607 f HB2697

LONDON BOROUGH OF CAMDEN
TOWN AND COUNTRY PLANNING ACTS
12 OCT 1981
PLANS ~~APPROVED~~ NOT APPROVED
ON BEHALF OF THE COUNCIL

LONDON BOROUGH OF CAMDEN
TOWN AND COUNTRY PLANNING ACTS
22 OCT 1981
PLANS ~~APPROVED~~ NOT APPROVED
ON BEHALF OF THE COUNCIL
DEFERRED

Scale	Date	Job	No
1:50	AUG 78	1673	89.

Thomas Saunders and Associates

TSAA

15 Old Ford Road London E2
Telephone 01-980 4400
Cables TOSANDAS London

U.D.O. 10/77