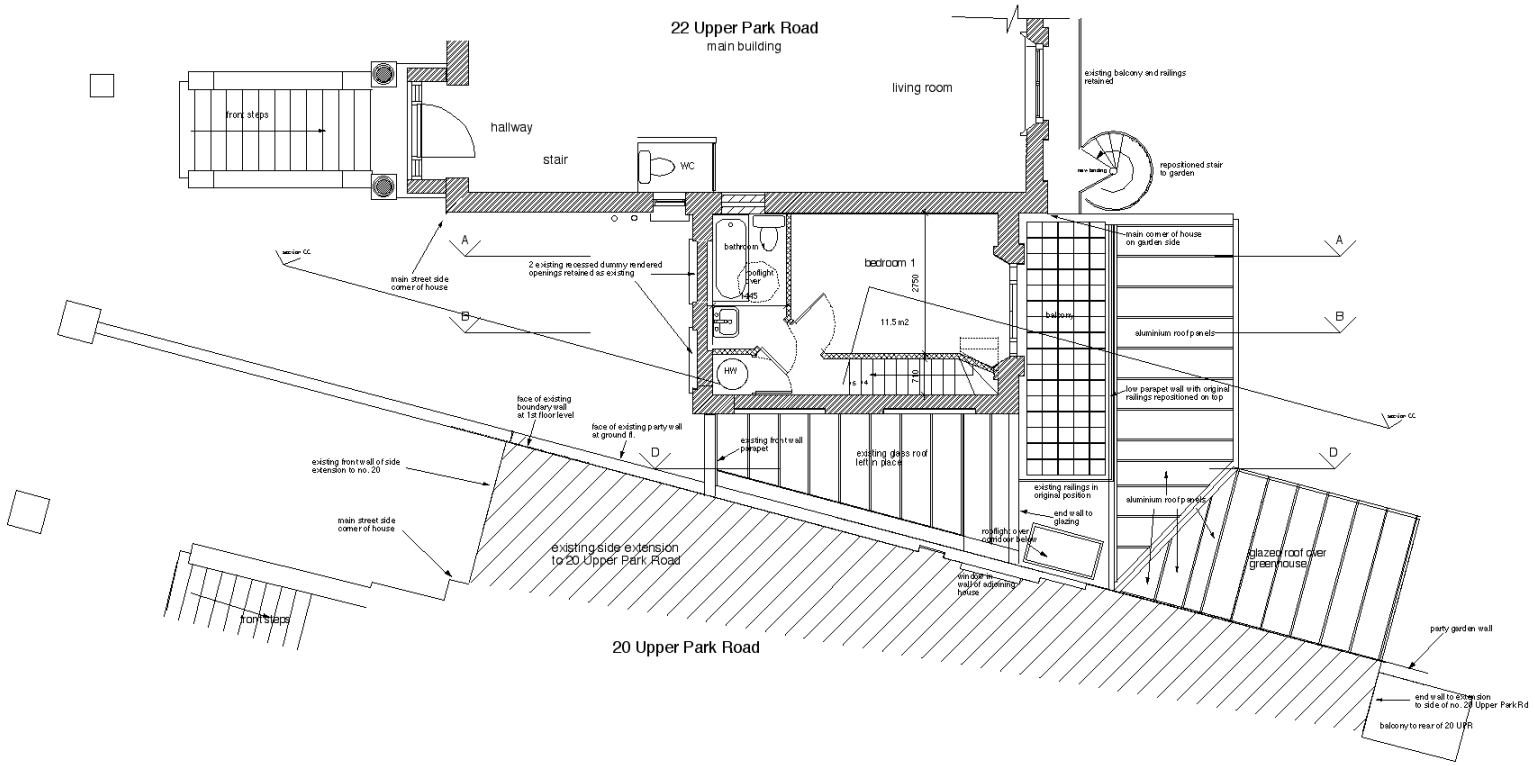

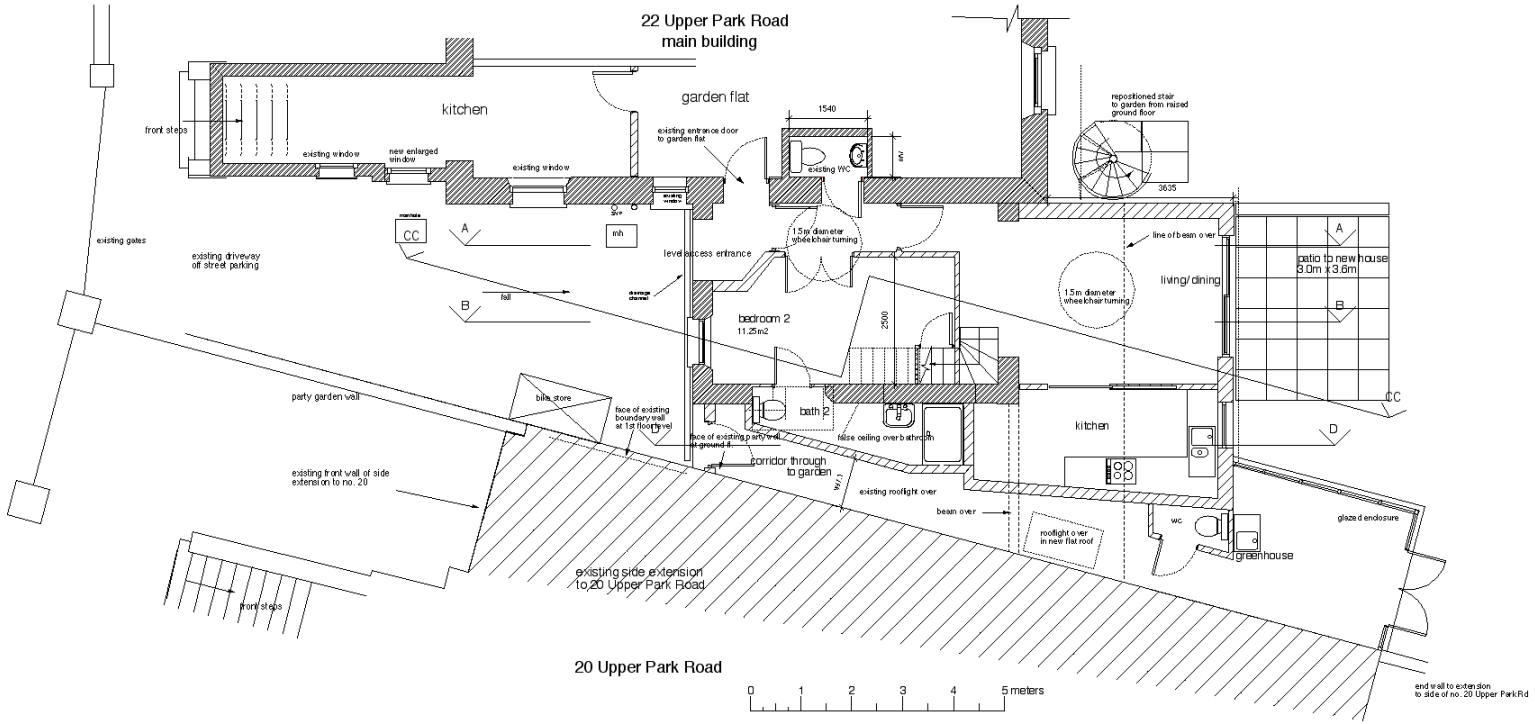

Areas: Ground floor 49.70 m2
First floor 20.35 m2
Total area of 3 person new unit = 70 m2

existing brick structure
new block walls
new studwork walls

RevD. North wall of extension moved back from corner of main building. Spiral stair to garden repositioned with wall as above. Exiting railings to balcony retained in existing position. Existing glass roof against boundary wall retained. Privacy screen to balcony removed. 17.11.2016

RevC. Projection of extension into garden reduced by 500mm. External stair from ground to first moved inside existing building. Original glazed roof over part of original side extension retained. Height of parapet wall to new balcony reduced to allow original railings to be reposition over wall, 22 Sept 2016

RevB, Cycle store in front entrance approach area, WC revised on ground floor in bedroom 2 of new unit to comply with Part M Bike store in front entrance area. 12/09/2016

RevA, Doors to greenhouse repositioned. Window to bathroom 1 omitted 28/7/2011

Tim Drewitt Associates
Architects and Project Managers
Clarendon Park, Road
Hampstead NW3 2UL
Tel: (020) 7483 2979
07 710 458554
E.Mail: timdrewitt@btinternet.com

Proposed alterations and new house to side.
22 Upper Park Road London NW3 2UP

Dwg:
Proposed plans
Ground and first floors

Scale: 1:50 @ A1
Date: May 2011
Dwg No: 22UPR.P2.02D