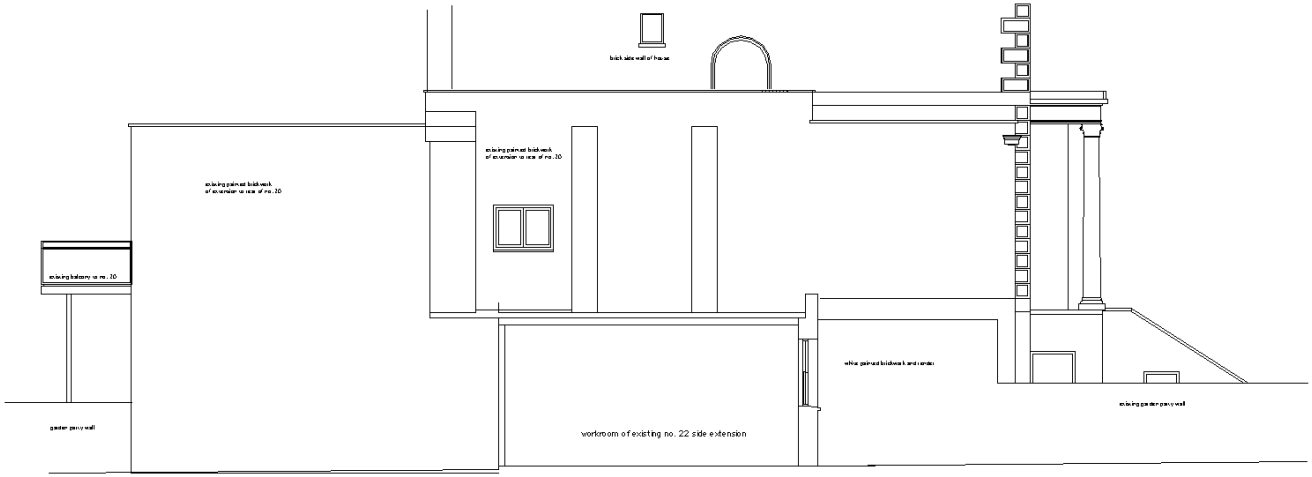

Existing Section CC
through extension looking
towards side wall of 20 UPR

For existing elevation of rear
of housesand extensions
see drawing no. 08

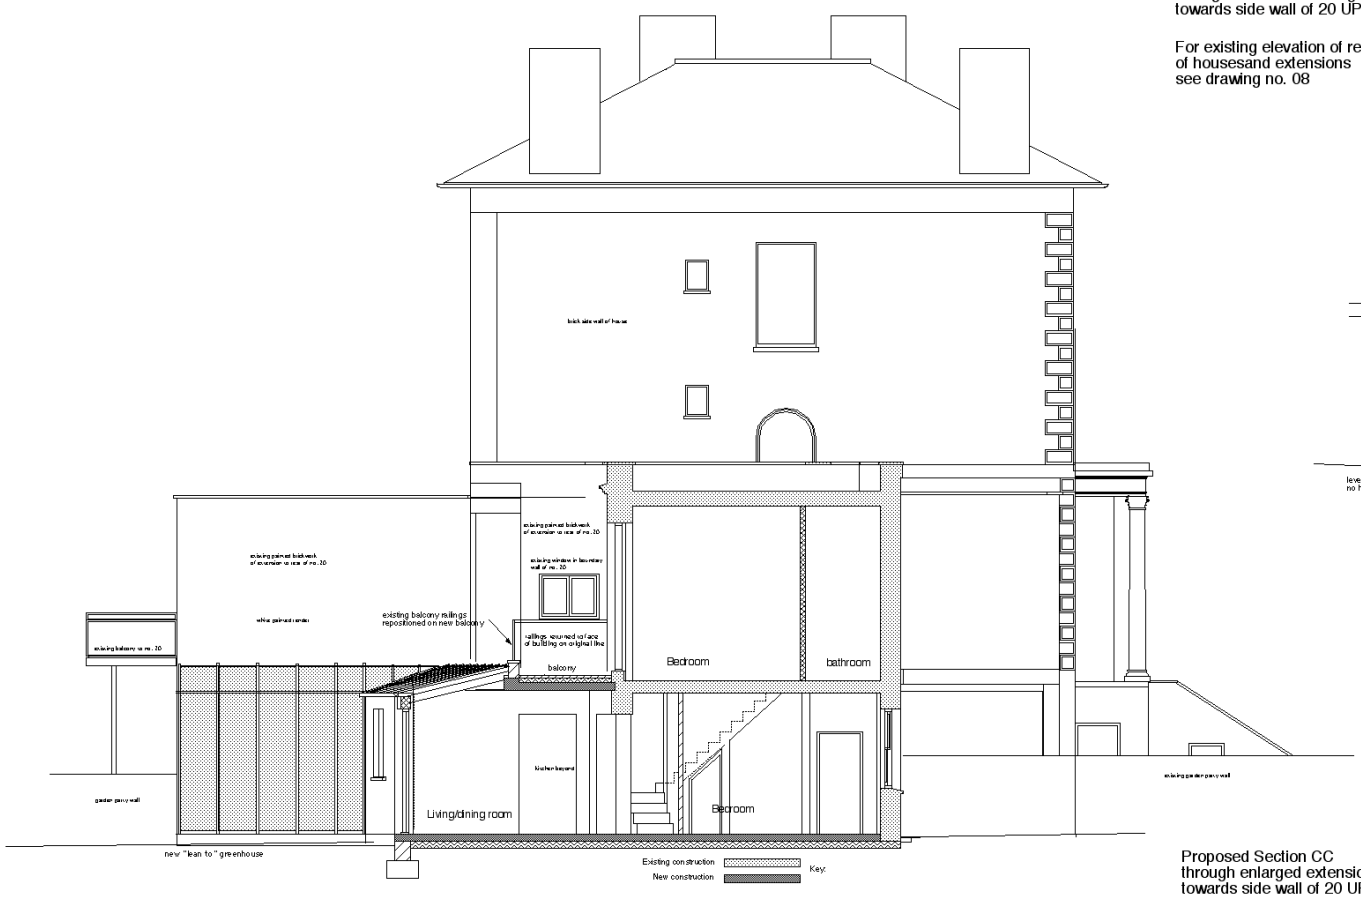

Proposed Section CC
through enlarged extension looking
towards side wall of 20 UPR

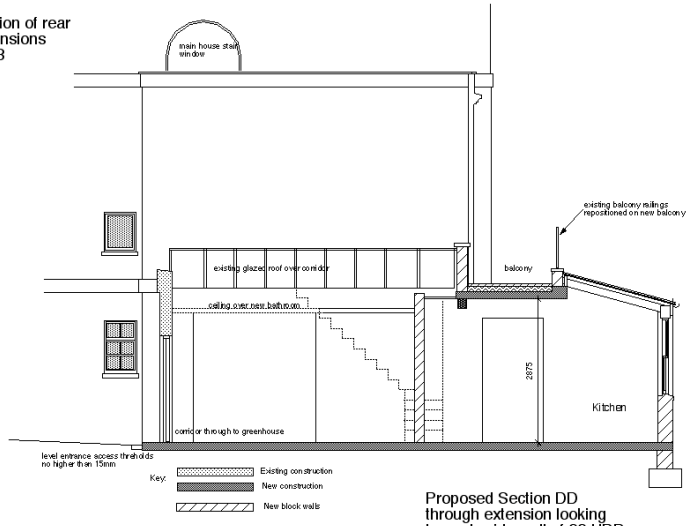

Proposed Section DD
through extension looking
towards side wall of 22 UPR

0 1 2 3 4 5 meters

Rev C. Existing railings to balcony retained in existing position.
Existing glass roof against boundary wall retained.
Privacy screen to balcony removed. 17.11.2016

Rev B. Dimensions of extension altered to reduce size and height
existing glazed roof over corridor part retained
22 Sept 2016

Rev A. Side doors to greenhouse omitted

Tim Drewitt Associates
Architects and Project Managers
13a Upper Park Road
London NW3 2UP
Tel: 020 7482 2369
07 710 456 884
E Mail: timdrewitt@blueinternet.com

Proposed alterations and new
house to side
22 Upper Park Road London NW3 2UP

Dwg:
Existing and proposed section CC and DD
of side extension
Ground and first floors

Scale: 1:50 @ A1
Date: May 2011

Dwg No: 22UPR/P2.05 C