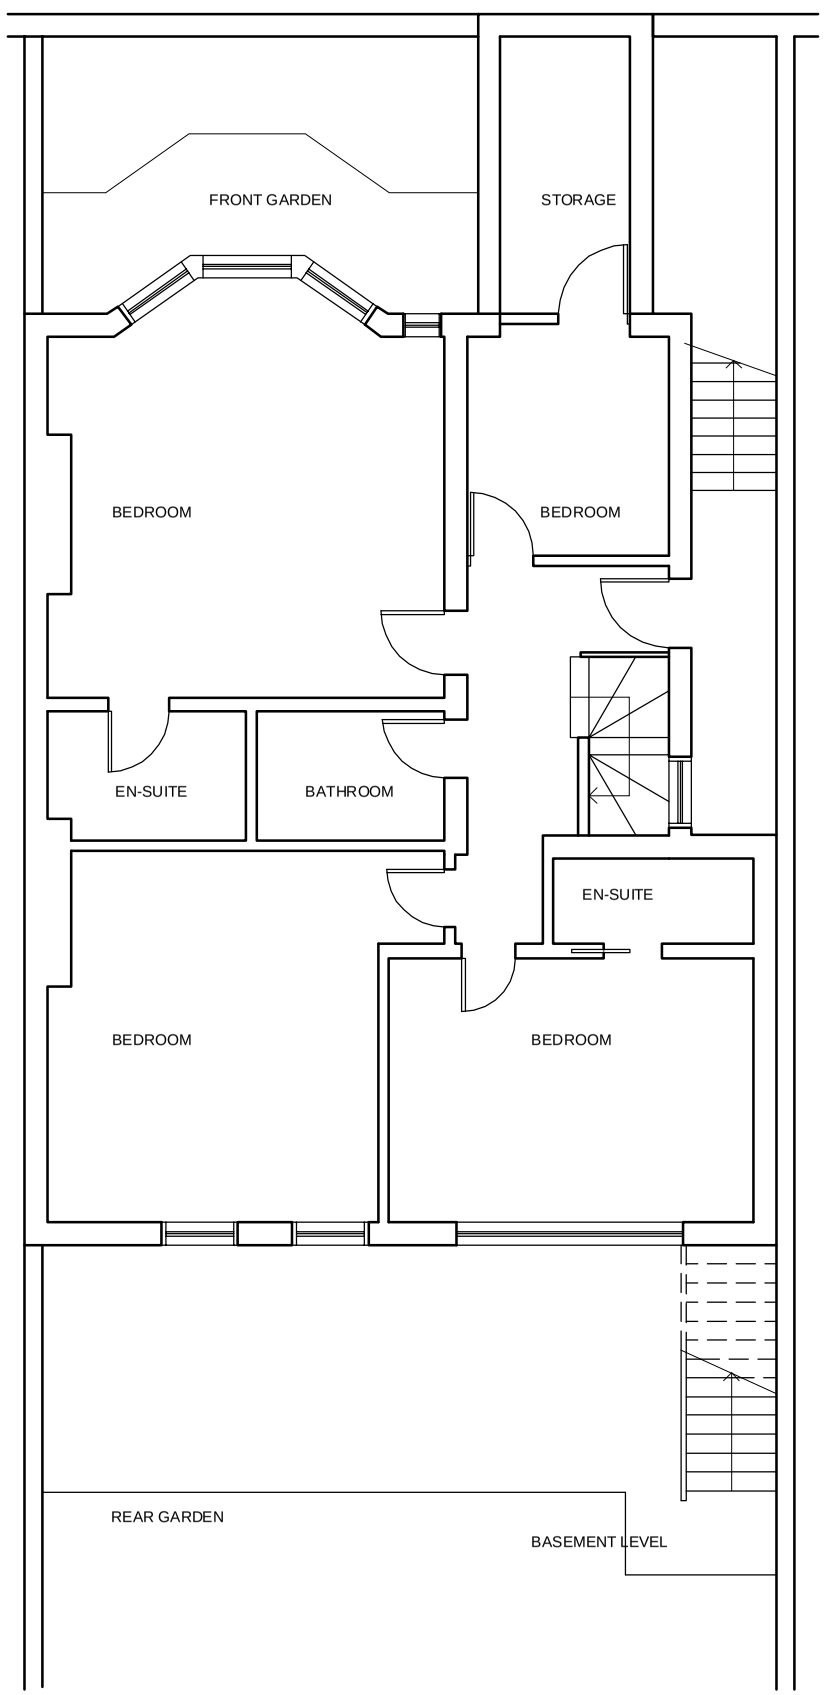

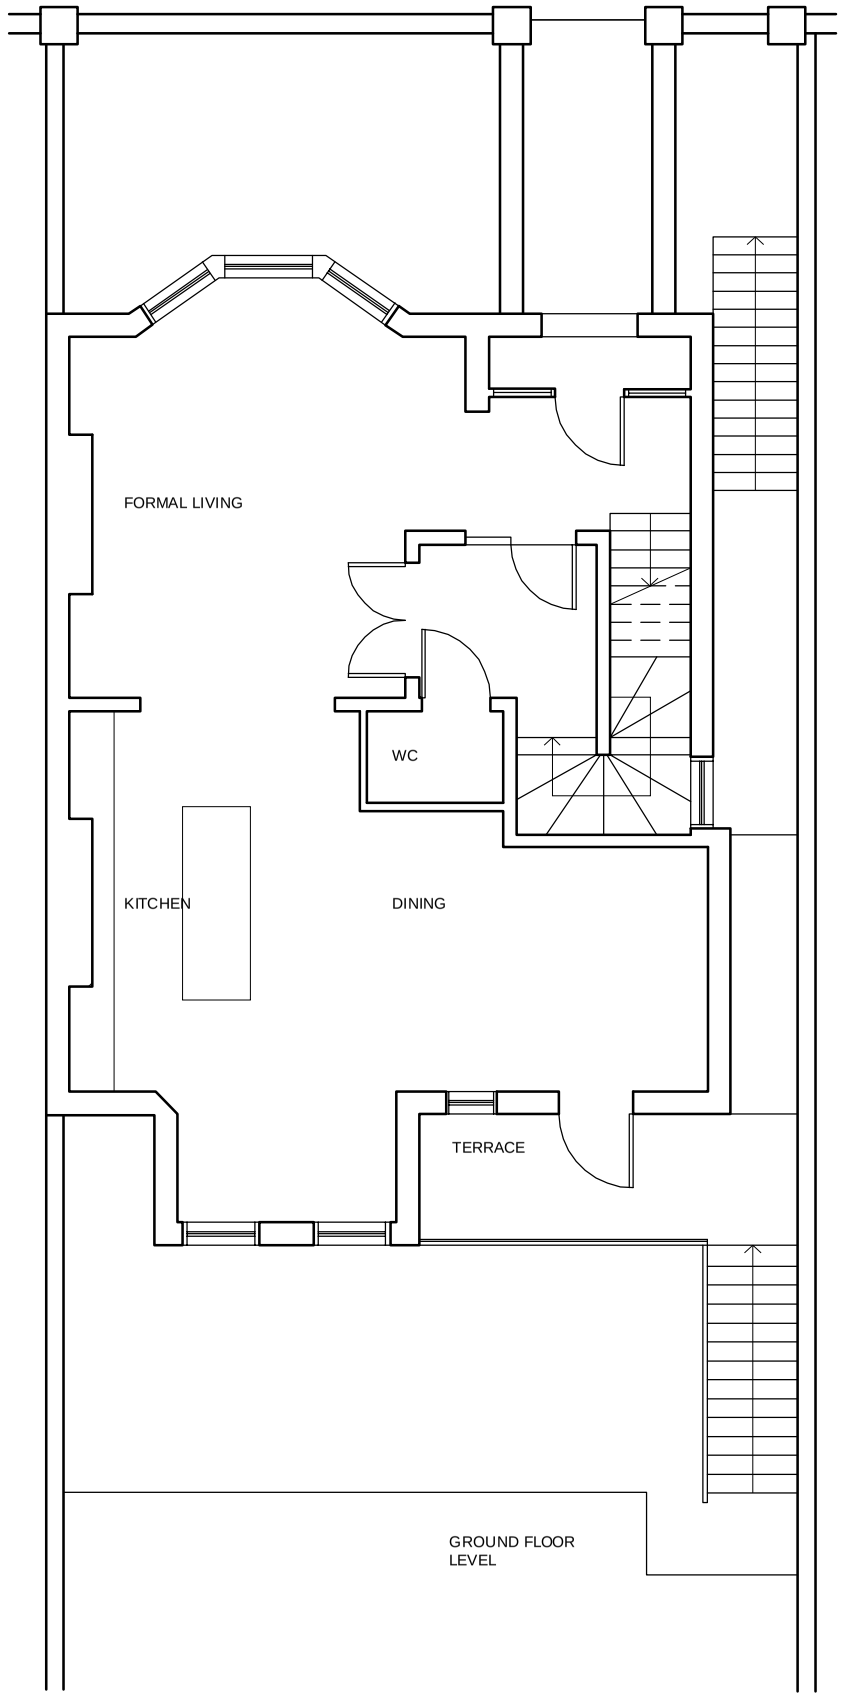

0m 5m

REVISIONS

REV DATE REVISION NOTES:

KEY

NOTES

1. Do not scale from this drawing.
2. All dimensions to be checked on site by the contractor and such dimensions to be his responsibility.
3. Report all drawing errors, omissions and discrepancies to the architect/designer.

KASIA WHITFIELD DESIGN

KASIAWHITFIELD@GMAIL.COM
T: 020 75869624
M: 07985035333

JOB
23 TANZA ROAD, FLAT 1
LONDON NW3 2UA

TITLE
FLOOR PLANS AS EXISTING

DATE	SCALE	STATUS
2020.05.18	1:100@A3	PLANNING

PROJECT NO.	DRAWING NO.	REVISION
TR23	03	