Children's class room play areas fenced with Jacksons Wooden Playground Fencing and Gates

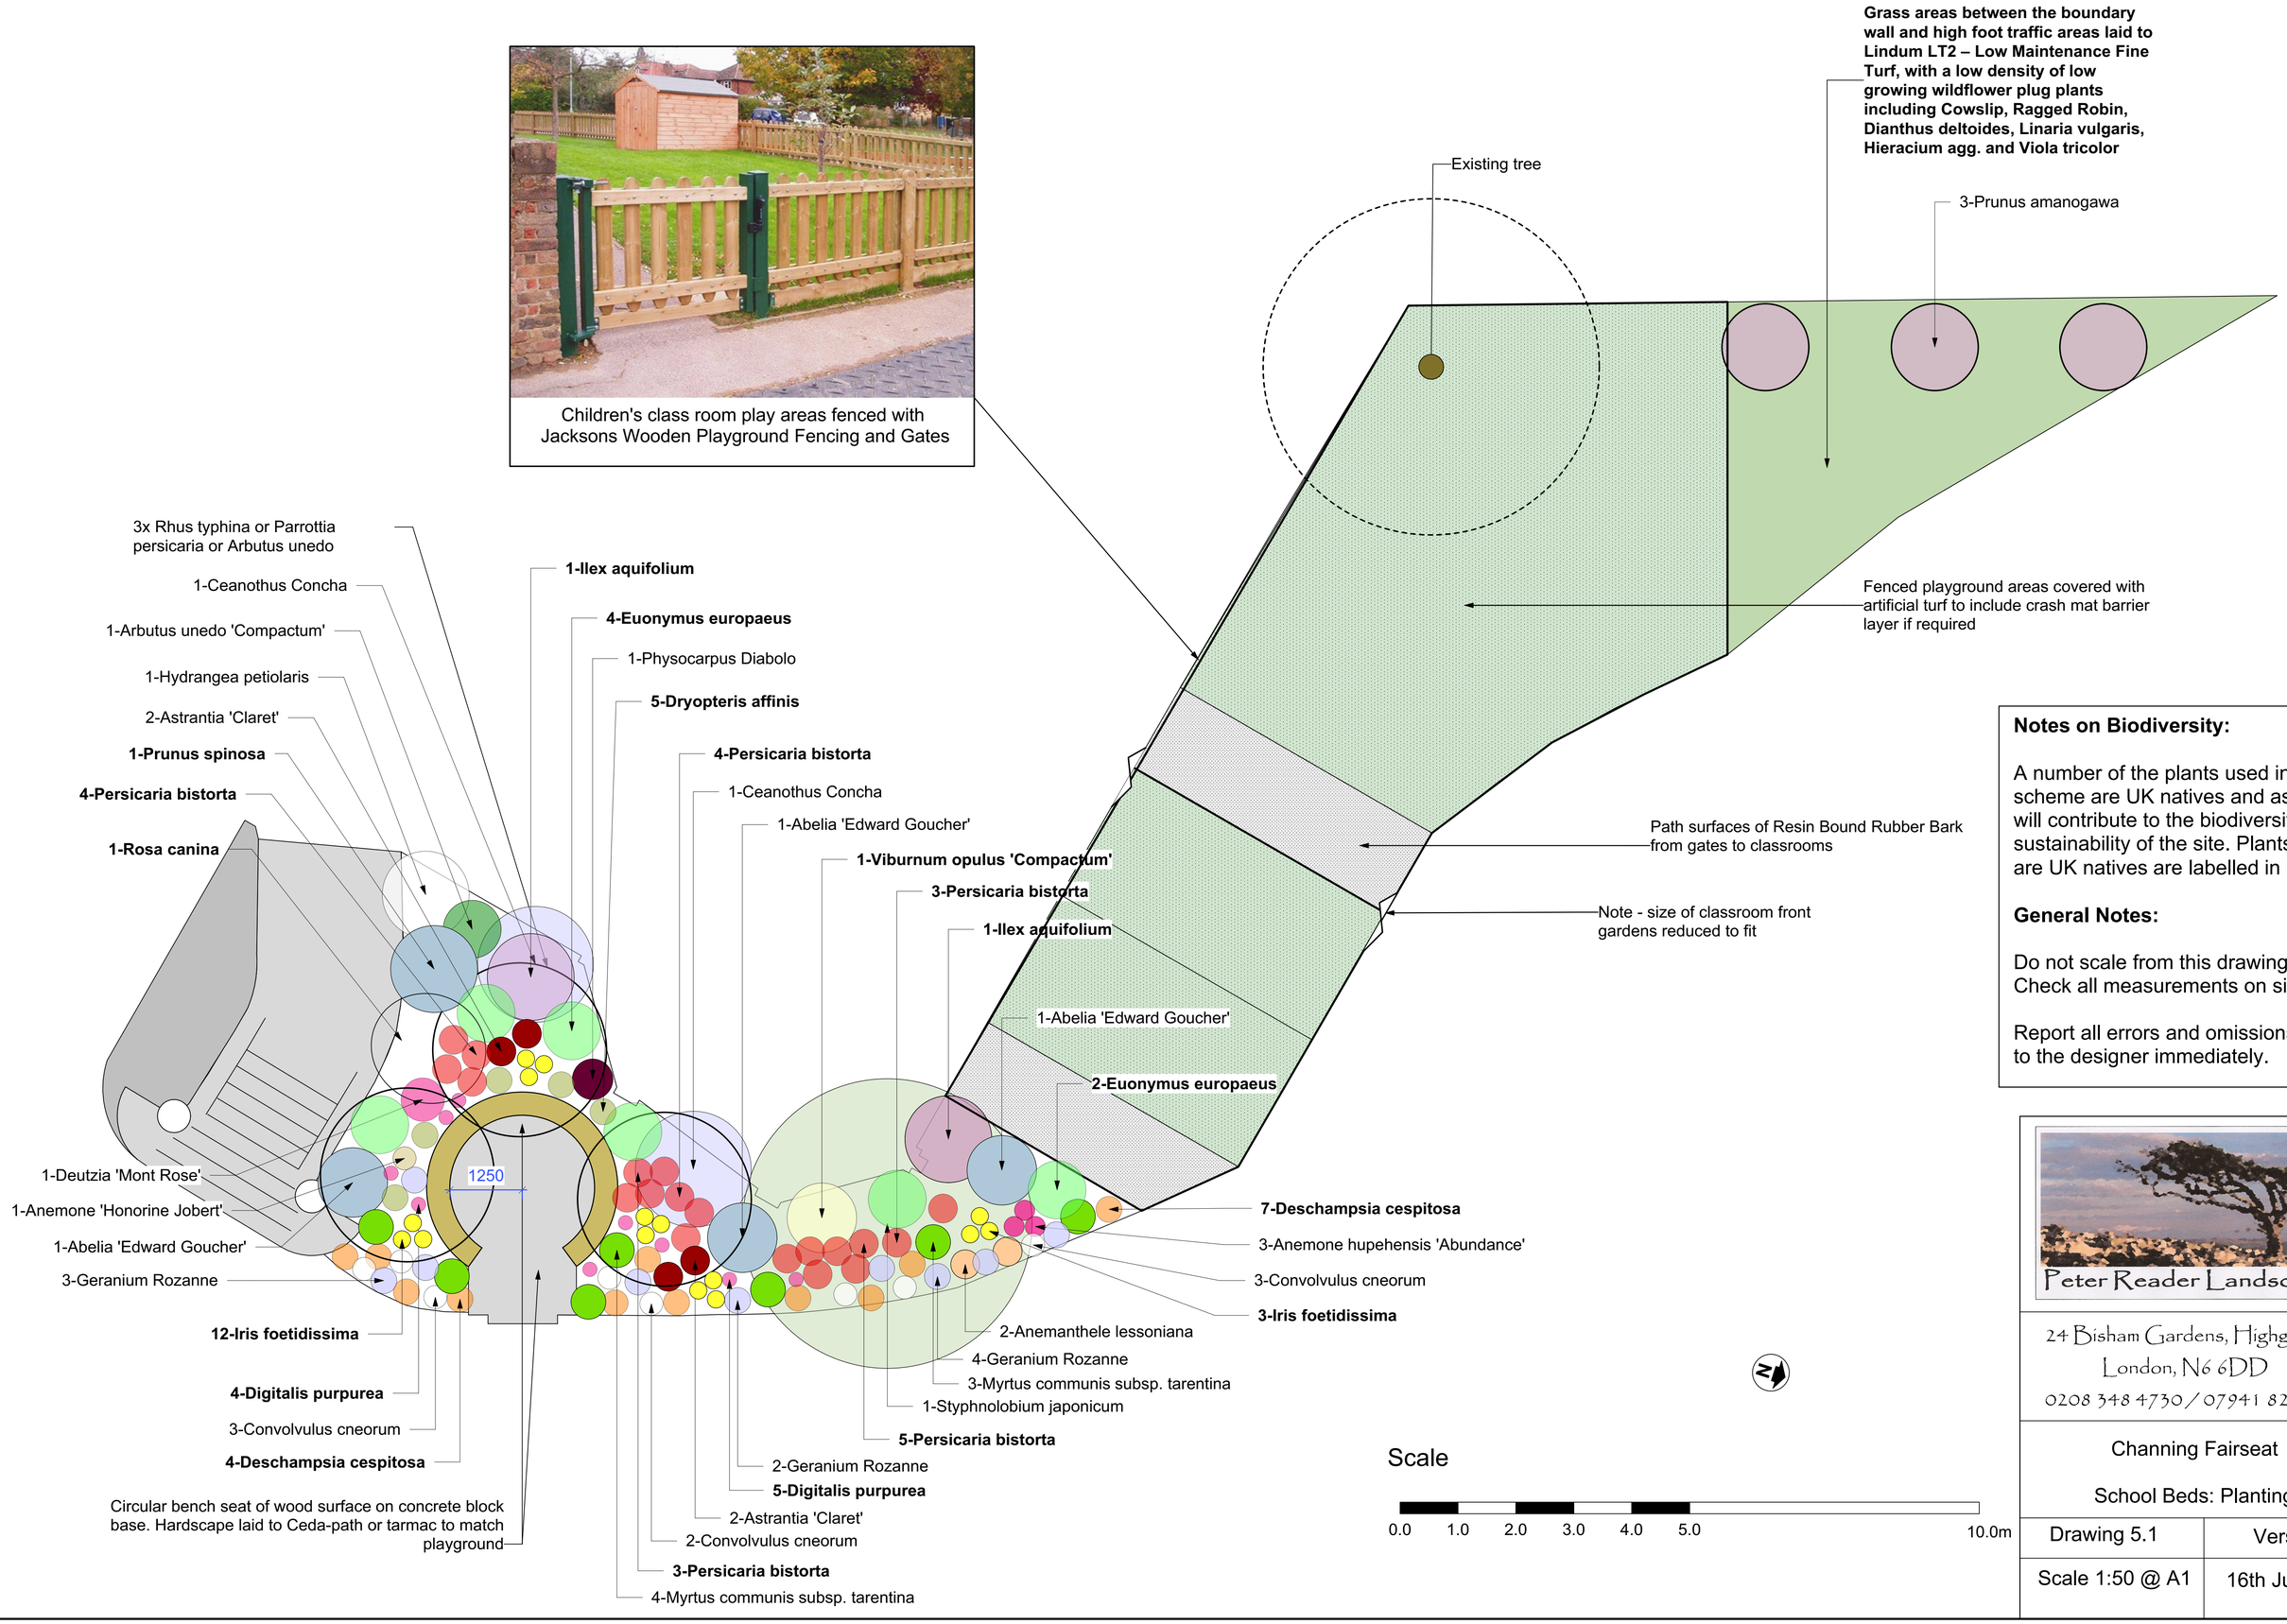

Notes on Biodiversity:

A number of the plants used in the scheme are UK natives and as such will contribute to the biodiversity and sustainability of the site. Plants that are UK natives are labelled in **BOLD.**

General Notes:

Do not scale from this drawing.
Check all measurements on site.

Report all errors and omissions to the designer immediately.

Peter Reader Landscapes

24 Bisham Gardens, Highgate
London, N6 6DD
0208 348 4730 / 07941 829 162

Channing Fairseat

School Beds: Planting

Drawing 5.1	Version 2.0
Scale 1:50 @ A1	16th June 2020