Drawing Number:
2777-RW-M-018

DO NOT SCALE

NOTES:
1. FOR STANDARD DRAWING NOTES & LEGEND PLEASE REFER TO DRAWING NO: 2777-RW-M-034)

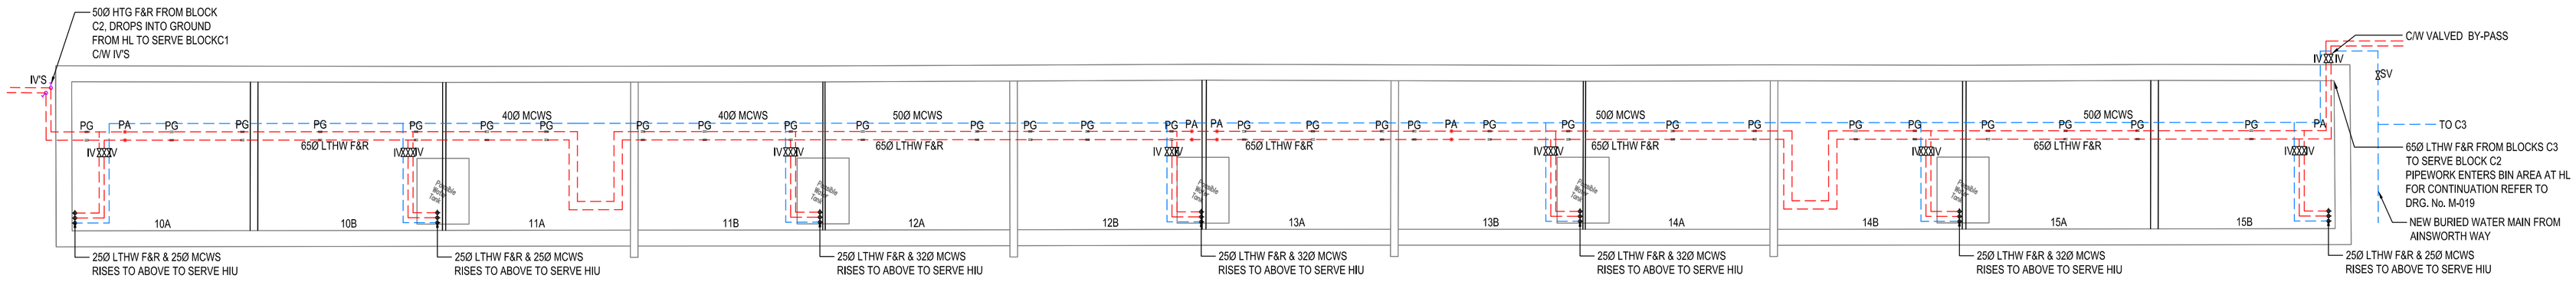

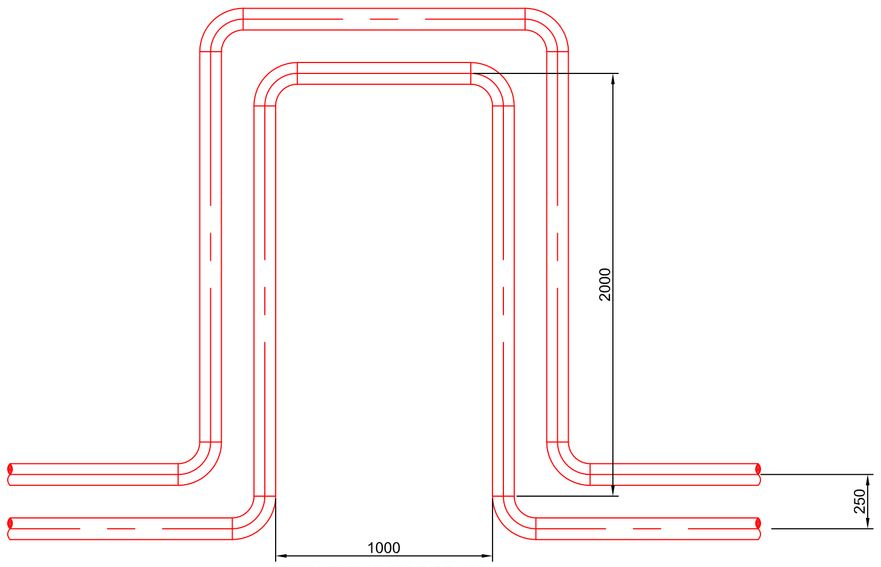

LTHW HEATING F&R PIPEWORK EXPANSION LOOP WITH ROLLAR AND CHAIR TYPE GUIDES WITH SADDLE
SCALE 1:20

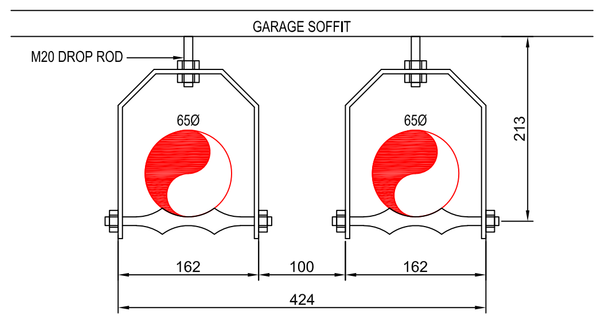

ROLLAR AND CHAIR TYPE GUIDES WITH SADDLE SUPPORT DETAIL
SCALE N.T.S.

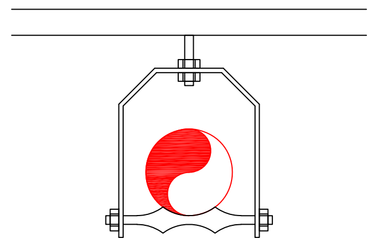

PIPEWORK SUPPORT FROM ABOVE ALLOWING FOR VERTICAL ADJUSTMENT, AXIAL MOVEMENT IN THE PIPEWLINE

ROLLAR AND CHAIR WITH SADDLE
SCALE N.T.S.

PLANNING DRAWING

Client
Camden
ARGYLE STREET
LONDON
WC1H 8NJ

BYA BUTLER & YOUNG ASSOCIATES
Mechanical and Electrical Consulting Engineers
1st Floor, 54-62 Station Road East, Oxted, Surrey RH8 0PG
Telephone 01883 717172 Fax 01883 717174
Website www.bya.co.uk Email enquiries@bya.co.uk

Project
ALEXANDRA ROAD ESTATE
(ROWLEY WAY)

Drawing Title
ESTATE BLOCK C2
PROPOSED LTHW HEATING SERVICES LAYOUT

Scales	Xref:	Drwg Sheet
1:100	1	A1
Drawn	Checked	Date
NS	FAF	MAY 18

BYA Ref:	Drawing Number:	REV:
2777	2777-RW-M-018	
BYA Cad Ref: 2777-RW-M-018		