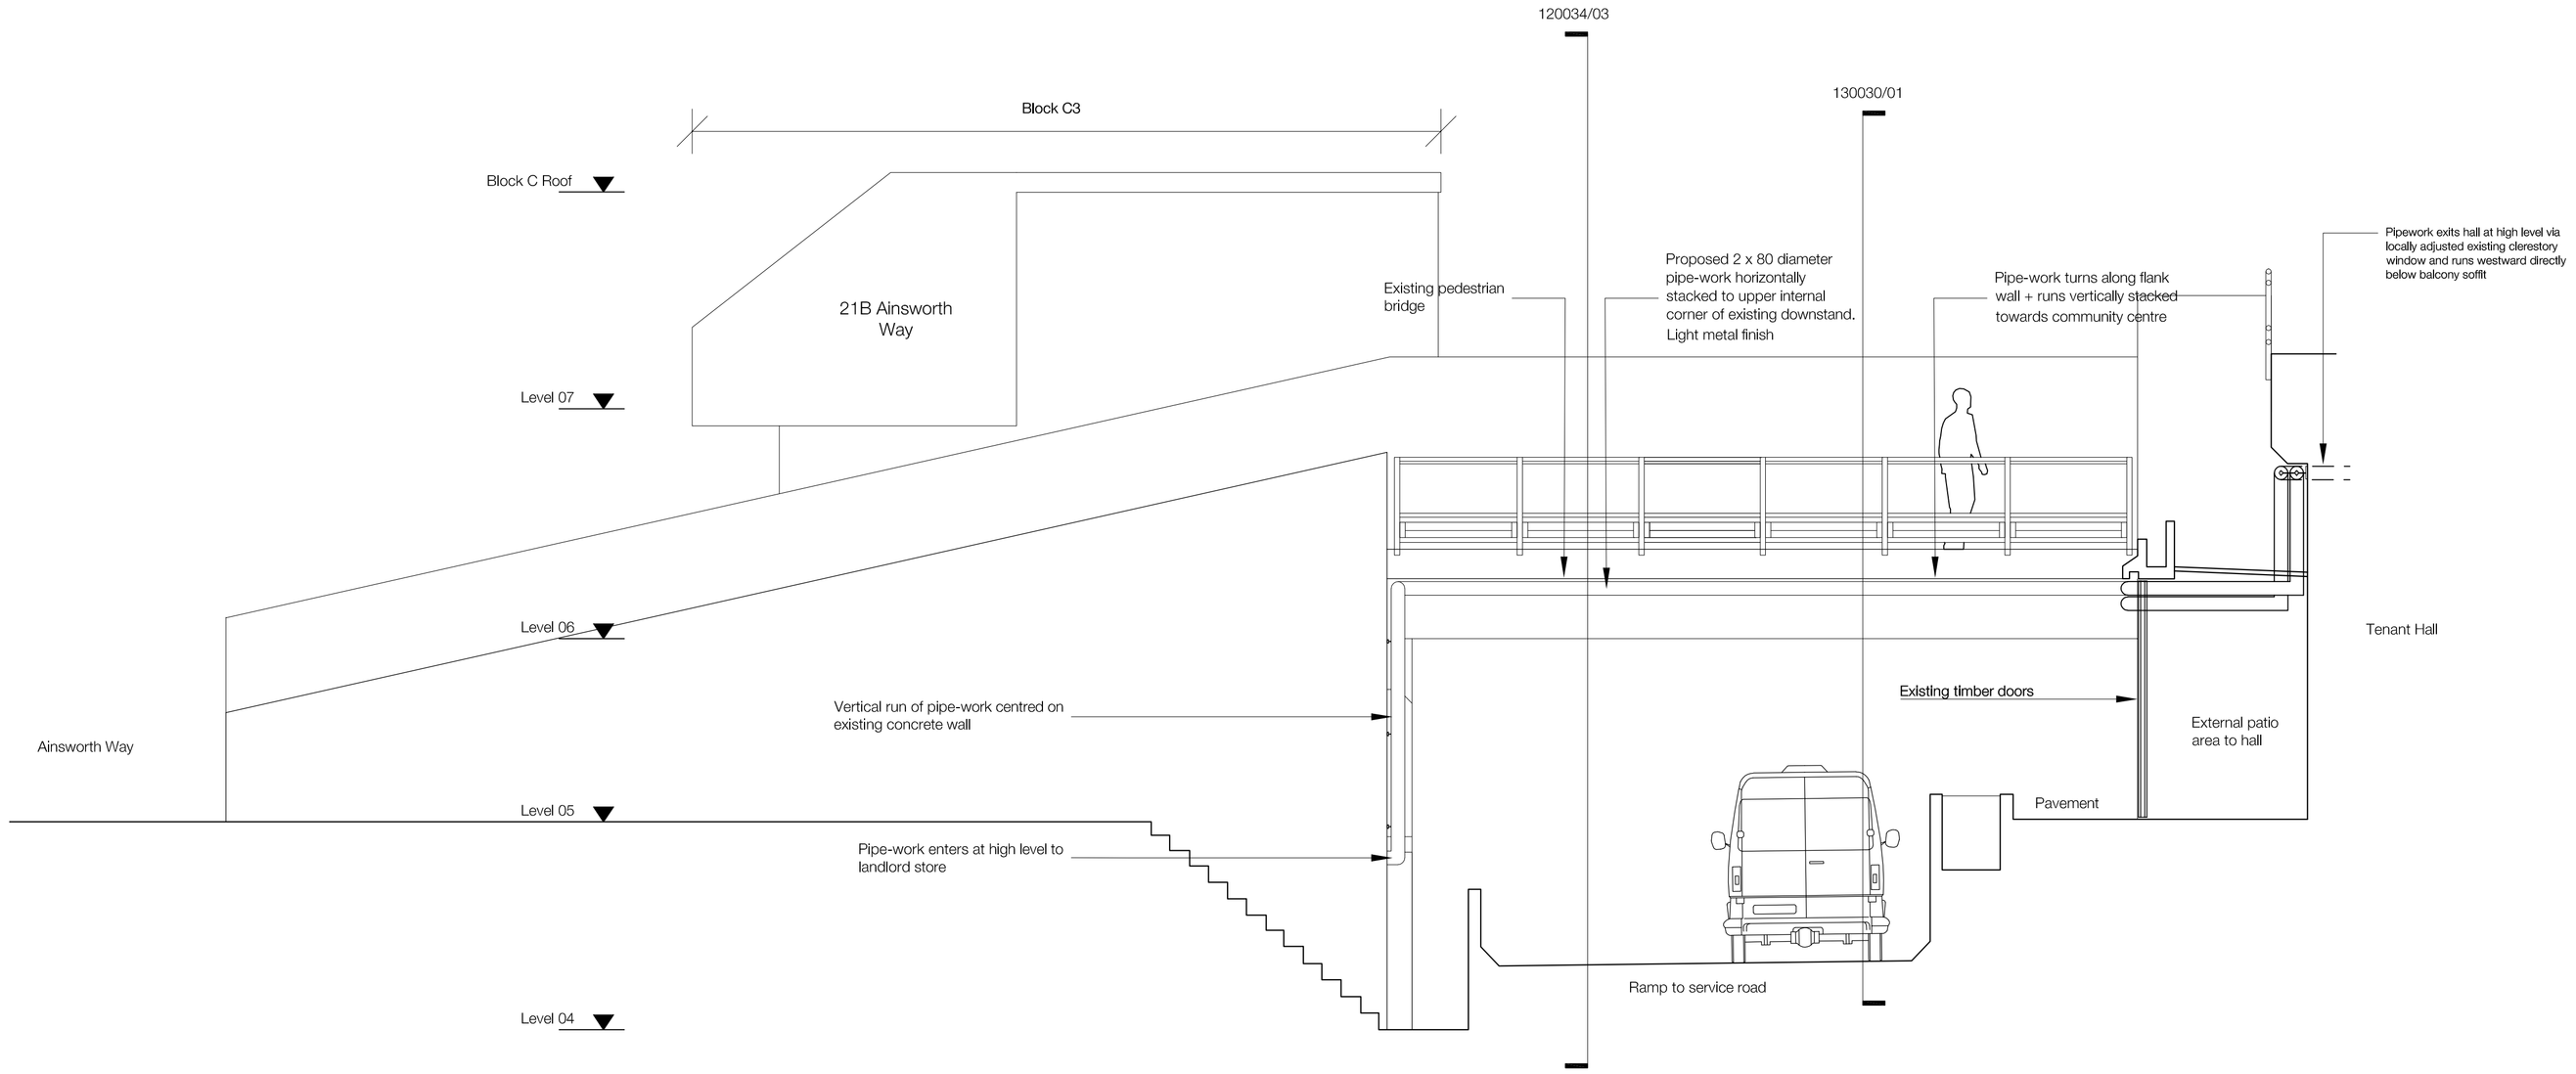

01 Block C Link Bridge Proposed East Elevation

1:50

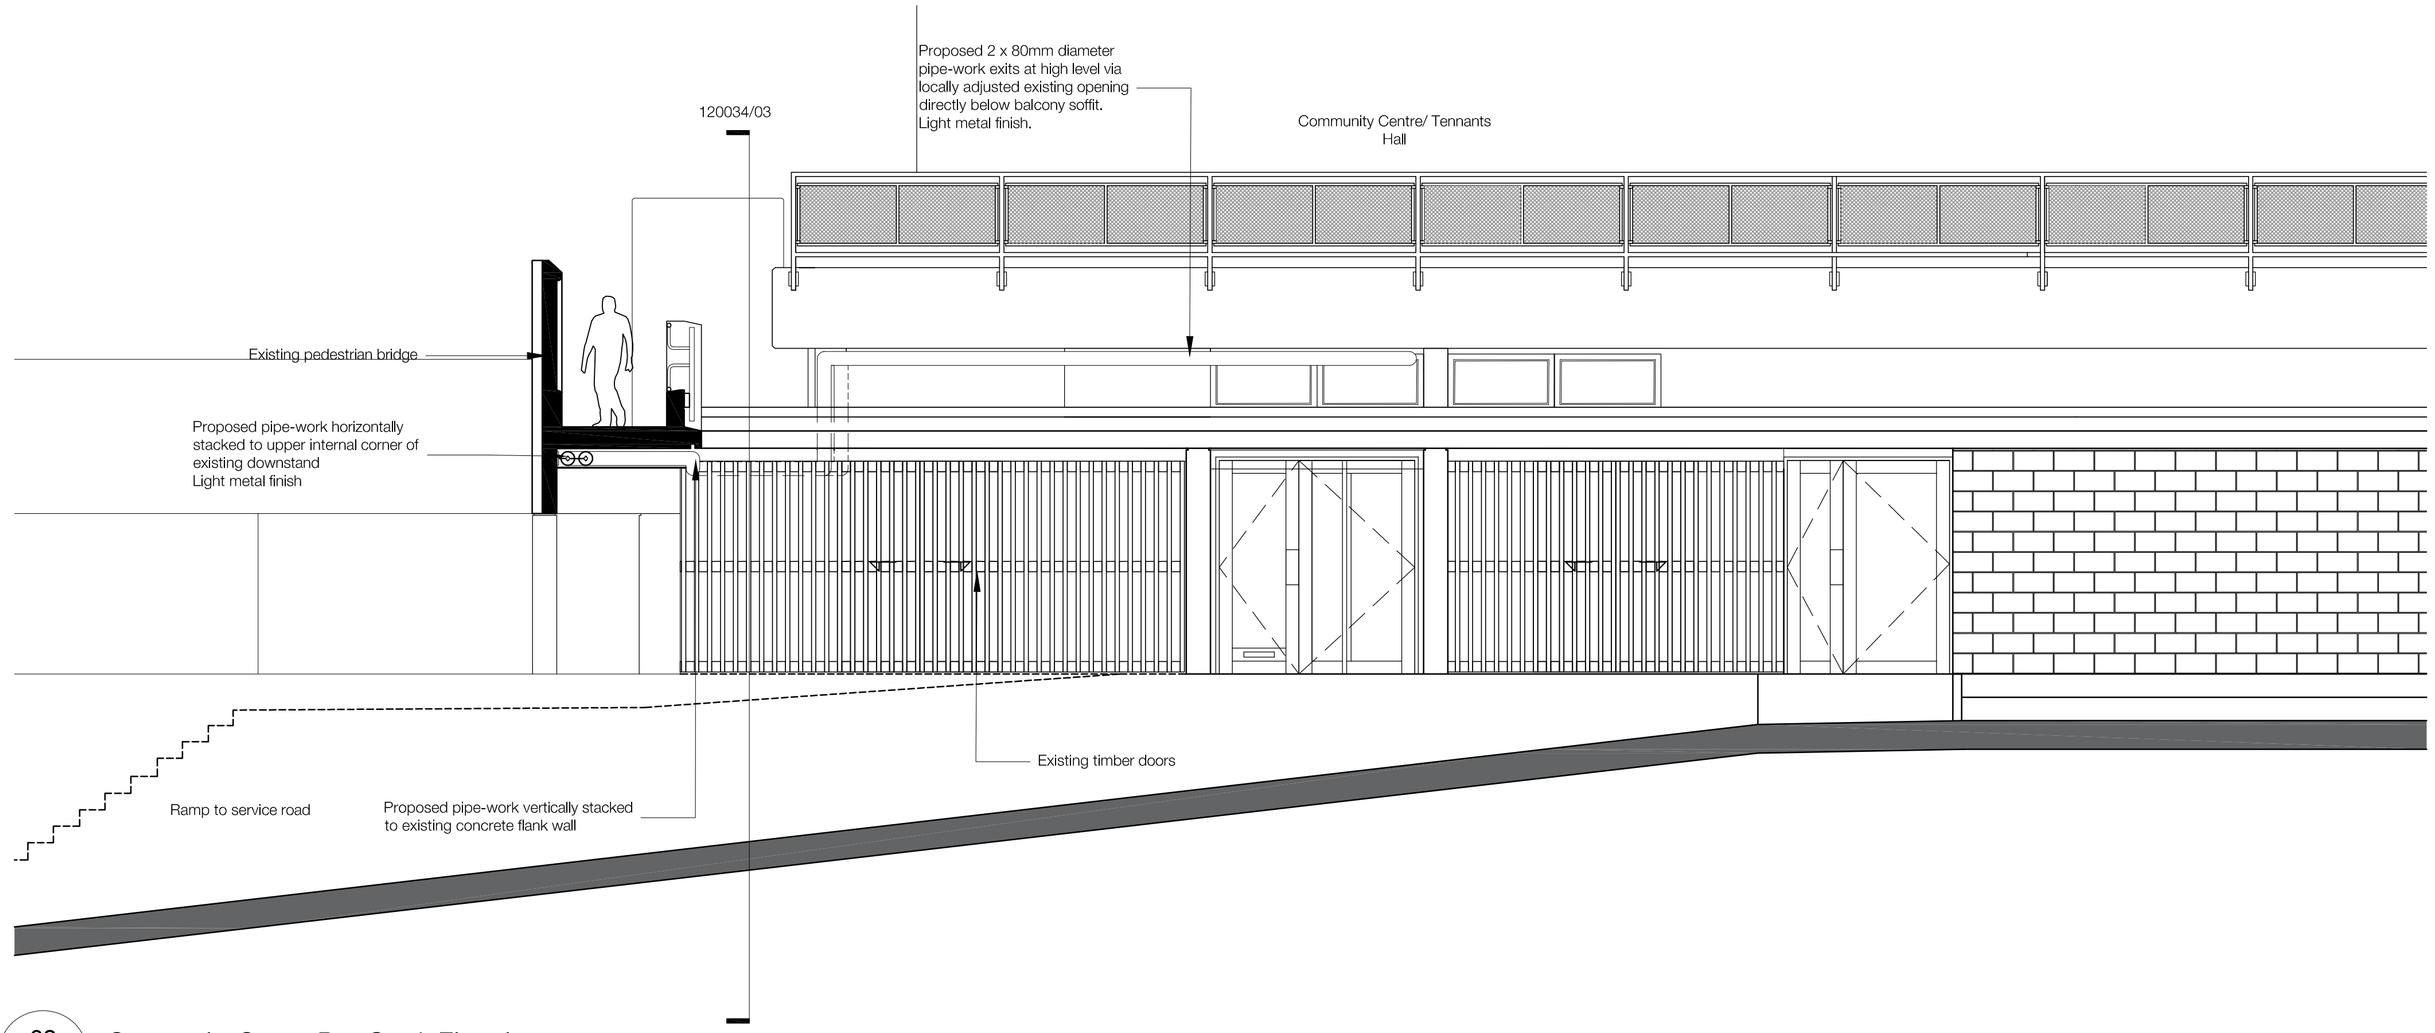

02 Community Centre Part South Elevation

1:50

0 1m 2m

Notes

1. Do not scale this drawing.
2. All dimensions must be checked on site and any discrepancies verified with the architect.
3. Unless shown otherwise, all dimensions are to structural surfaces.
4. Drawing to be read with all other issued information. Any discrepancies to be brought to the attention of the architect.
5. This drawing is the copyright of Levitt Bernstein and may not be copied, altered or reproduced in any form, or passed to a third party without license or written consent.

This is not a construction drawing, it is unsuitable for the purpose of construction and must on no account be used as such.

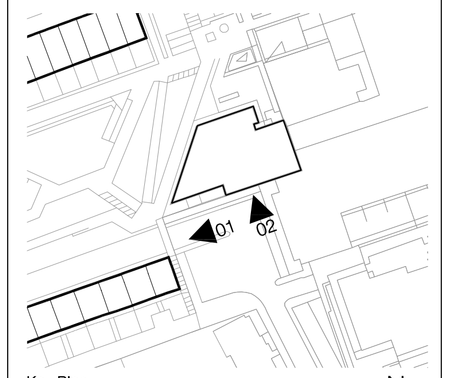

Key Plan

P1 20.03.20 - Planning & Listed Building Consent DT

Rev	Date	Description	Initials

Project name

Alexandra Rd Estate

Heating Infrastructure

Drawing number: 3467_LB_130034 Rev: P1

Drawing: Block C Bridge & Community Centre Elevations

Purpose of issue: PLANNING Date: 20/03/20

Scale: 1.50 @ A1 Drawn: DT

Client: Camden CC Checked: NM

levittbernstein.co.uk

London
Thane Studios
2-4 Thane Villas
London N7 7PA
+44 (0)20 7275 7676

Manchester
Bonded Warehouse
Grape Street
Manchester M3 3JE
+44 (0)16 1669 8740