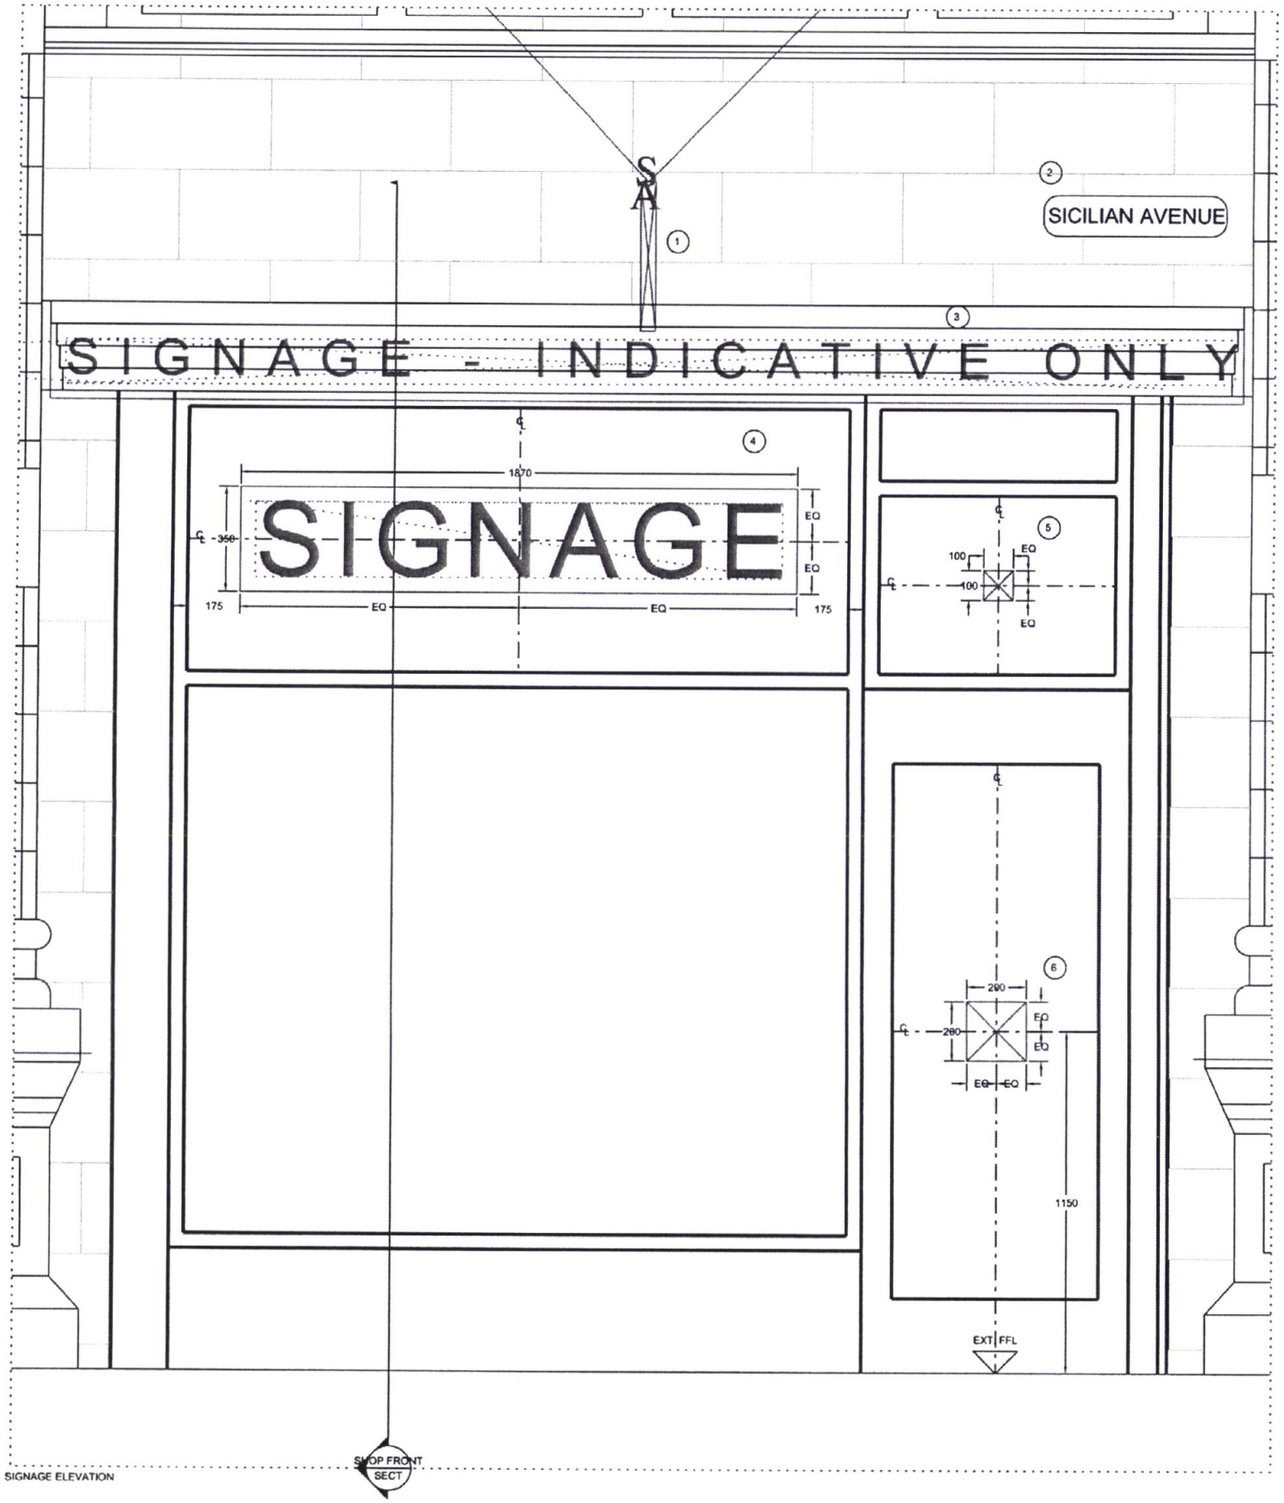

SIGNAGE ELEVATION

1. -EXISTING, EXTERNAL HANGING SIGN WITH 'SA' METALWORK DETAIL AT FIXING LOCATION TO FACADE.
2. -EXISTING, STATUTORY STREET SIGNAGE.
3. -PROPOSED, SIGNAGE TO CANOPY VALENCE. TENANTS GRAPHIC IDENTITY (EG TEXT/LOGO TYPE) TO FABRIC ELEMENT, TO REPLACE EXISTING 'SA' LOGO. NOTE CANOPIES ARE EXISTING.
4. -PROPOSED, INTERNAL SIGNAGE. ALUMINIUM SIGN BOX FIXED INTERNALLY TO CEILING/SOFFIT. ALUMINIUM SIGN BOX TO BE 'BRONZE' COLOUR RAL No:8070 ALUMINIUM SIGN BOX TO CONTAIN LED ILLUMINATION. LETTERING/LOGO IN WHITE ACRYLIC TO PROJECT 20MM FROM FRONT FACE OF SIGN BOX. WHITE LETTERING/LOGO TO BE ILLUMINATED FROM THE SIGN BOX BY THE LED. LETTER/LOGO 'INFILL' PIECES TO BE IN THE PLANE OF THE FRONT FACE OF THE SIGN BOX. LETTER/LOGO INFILL PIECES TO BE ALUMINIUM 'BRONZE' COLOUR RAL No:8070
5. -PROPOSED, INTERNAL SIGNAGE. INTERNALLY APPLIED TO DOOR GLAZING. TO DESCRIBE SHOP NUMBER (ADDRESS) EG '14'. NOTE FONT/SIZE AND COLOUR TO BE CONFIRMED AS NOTES BELOW.
6. -PROPOSED, INTERNAL SIGNAGE. INTERNALLY APPLIED TO DOOR GLAZING. TO DESCRIBE SHOP DETAILS (NAME, ADDRESS, OPENING HOURS ETC). NOTE FONT/SIZE AND COLOUR TO BE CONFIRMED AS NOTES BELOW.

NOTE:

-'SA' REFERS TO EXISTING SICILIAN AVENUE LOGO.

-THE TEXT SHOWN IS INDICATIVE ONLY, THIS DRAWING SHOWS EXTENT AND TYPE OF SIGNAGE ONLY.

-FULL DETAILS OF TEXT/LOGO TYPE ETC WILL BE SUBMITTED TO THE LONDON BOROUGH OF CAMDEN, WHEN THE TENANTS GRAPHIC IDENTITY CAN BE CONFIRMED.

-ADVERTISMENT CONSENT WILL BE APPLIED FOR WHEN THE TENANTS GRAPHIC IDENTITY CAN BE CONFIRMED.

PLANS APPROVED
01 MAY 2007

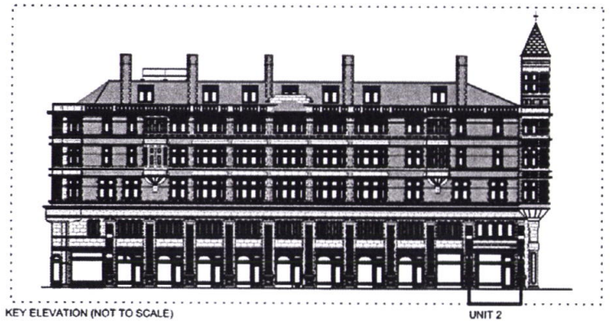

KEY ELEVATION (NOT TO SCALE) UNIT 2

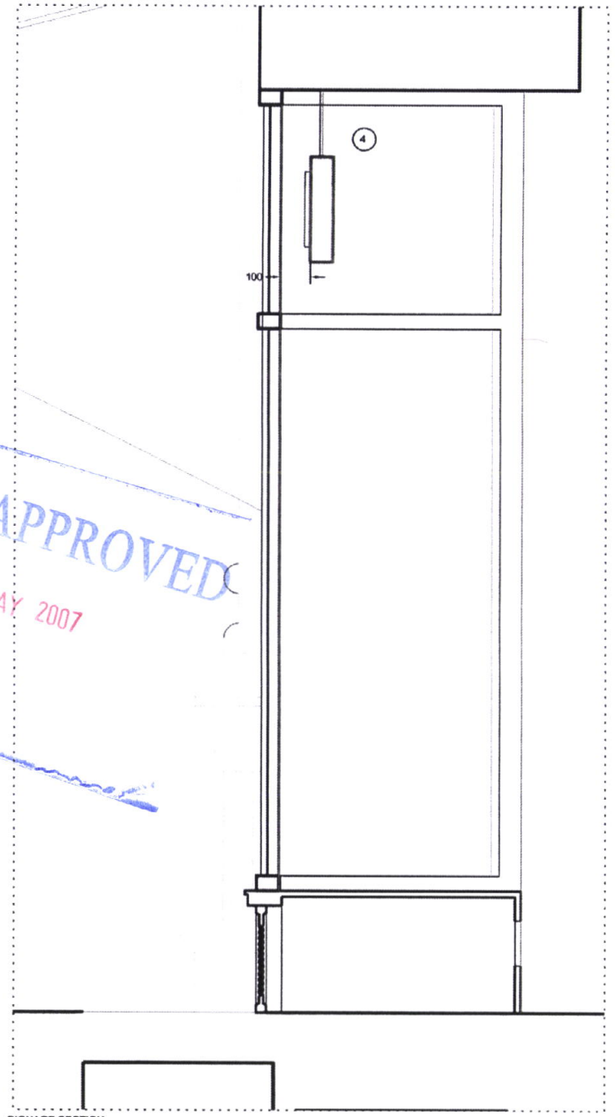

SIGNAGE SECTION

DO NOT SCALE THIS DRAWING

CONTRACTORS ARE TO CHECK ALL DIMENSIONS PRIOR TO COMMENCEMENT ON SITE AND NOTIFY THE ARCHITECT OF ANY ERRORS, OMISSIONS OR DISCREPANCIES.

TATE & HINDLE DESIGN LIMITED RETAIN COPYRIGHT OF THIS DRAWING. IT MAY NOT BE COPIED ALTERED OR REPRODUCED IN ANY WAY WITHOUT THEIR WRITTEN AUTHORITY.

rev	description	date	drn
00	FOR PLANNING	01.03.07	IC

FOR PLANNING

client: HOLBORN LINKS
project: SICILIAN AVENUE
drawing: UNITS 2-6 SICILIAN AVENUE SIGNAGE UNIT 2

drawn by	date	scale			checked	job	dwg	revision
IC	OCT. 2006	1:10	@A1	1:20	@A3	DGH	3870	(71)001	00

TATE & HINDLE DESIGN LIMITED 1 Lindsey Street, Smithfield, London, EC1A 9HP. Tel : 020 7332 4850 Fax 020 7332 4888. E mail mail@tatehindle.co.uk Web www.tatehindle.co.uk

TATE