Existing Plan

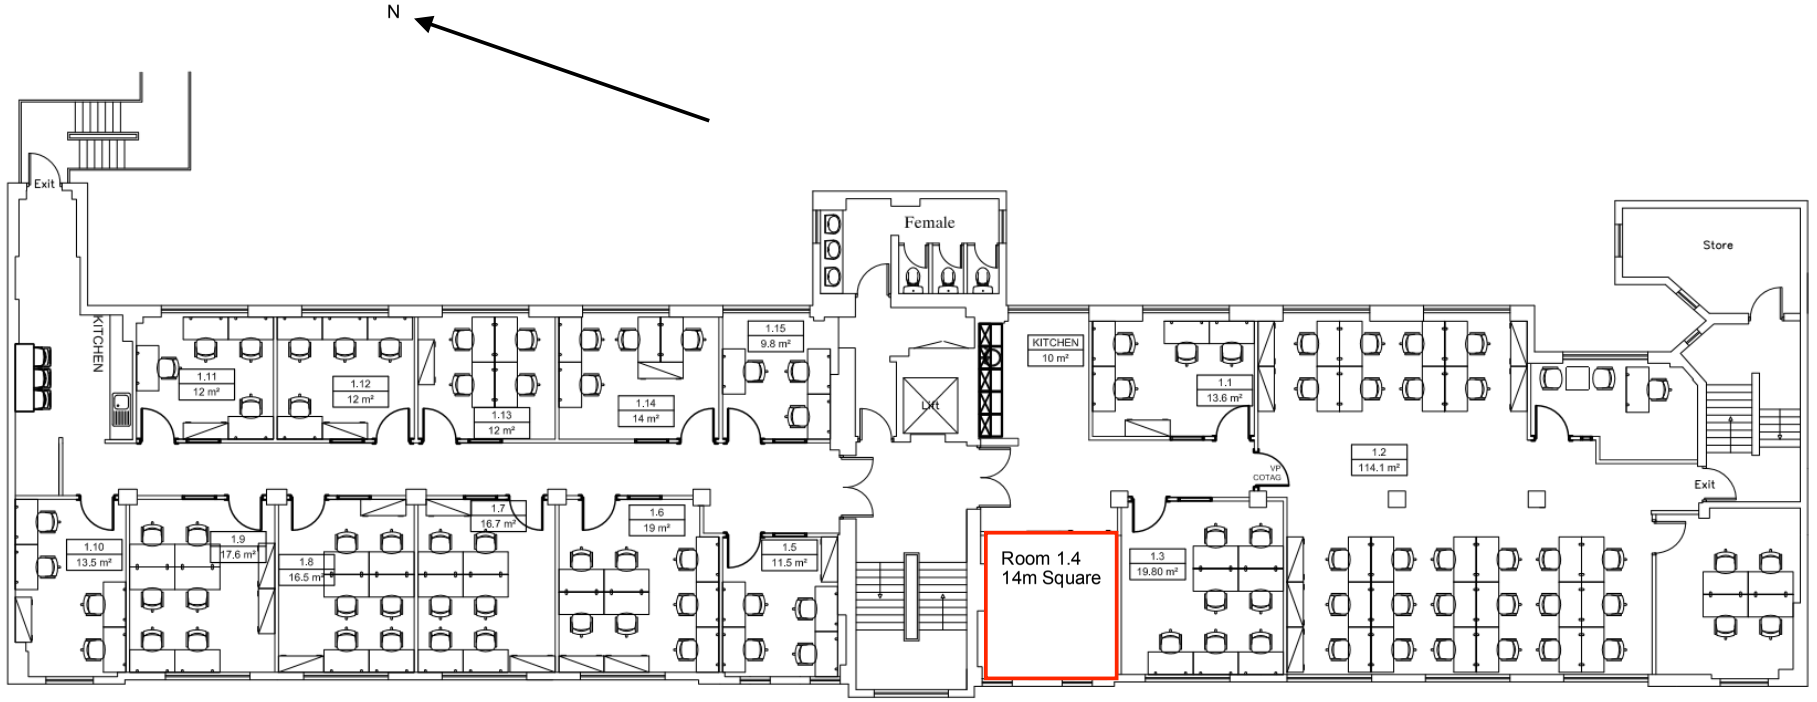

FIRST FLOOR

0m 5m 10m

Scale

1 WEST GARDEN PLACE,
KENDAL STREET,
LONDON, W2 2AQ

T: 0207 868 7200
email: uk.floorplan@regus.com
www.regus.com

HQ

CENTRE NUMBER	2326- GRAYS INN ROAD
PROJECT	GRAYS INN ROAD LONDON
DRAWING TITLE	THIRD FLOOR PLAN UPDATE

PROJECT NO	TYPE	DRAWING NUMBER	FLOOR	REV.
001	A4	77_2326_001	3F	E

DATE:	SCALE:	DRAWN:	CHECKED:
170420	N.T.S.	CFM	