TOTTENHAM COURT ROAD

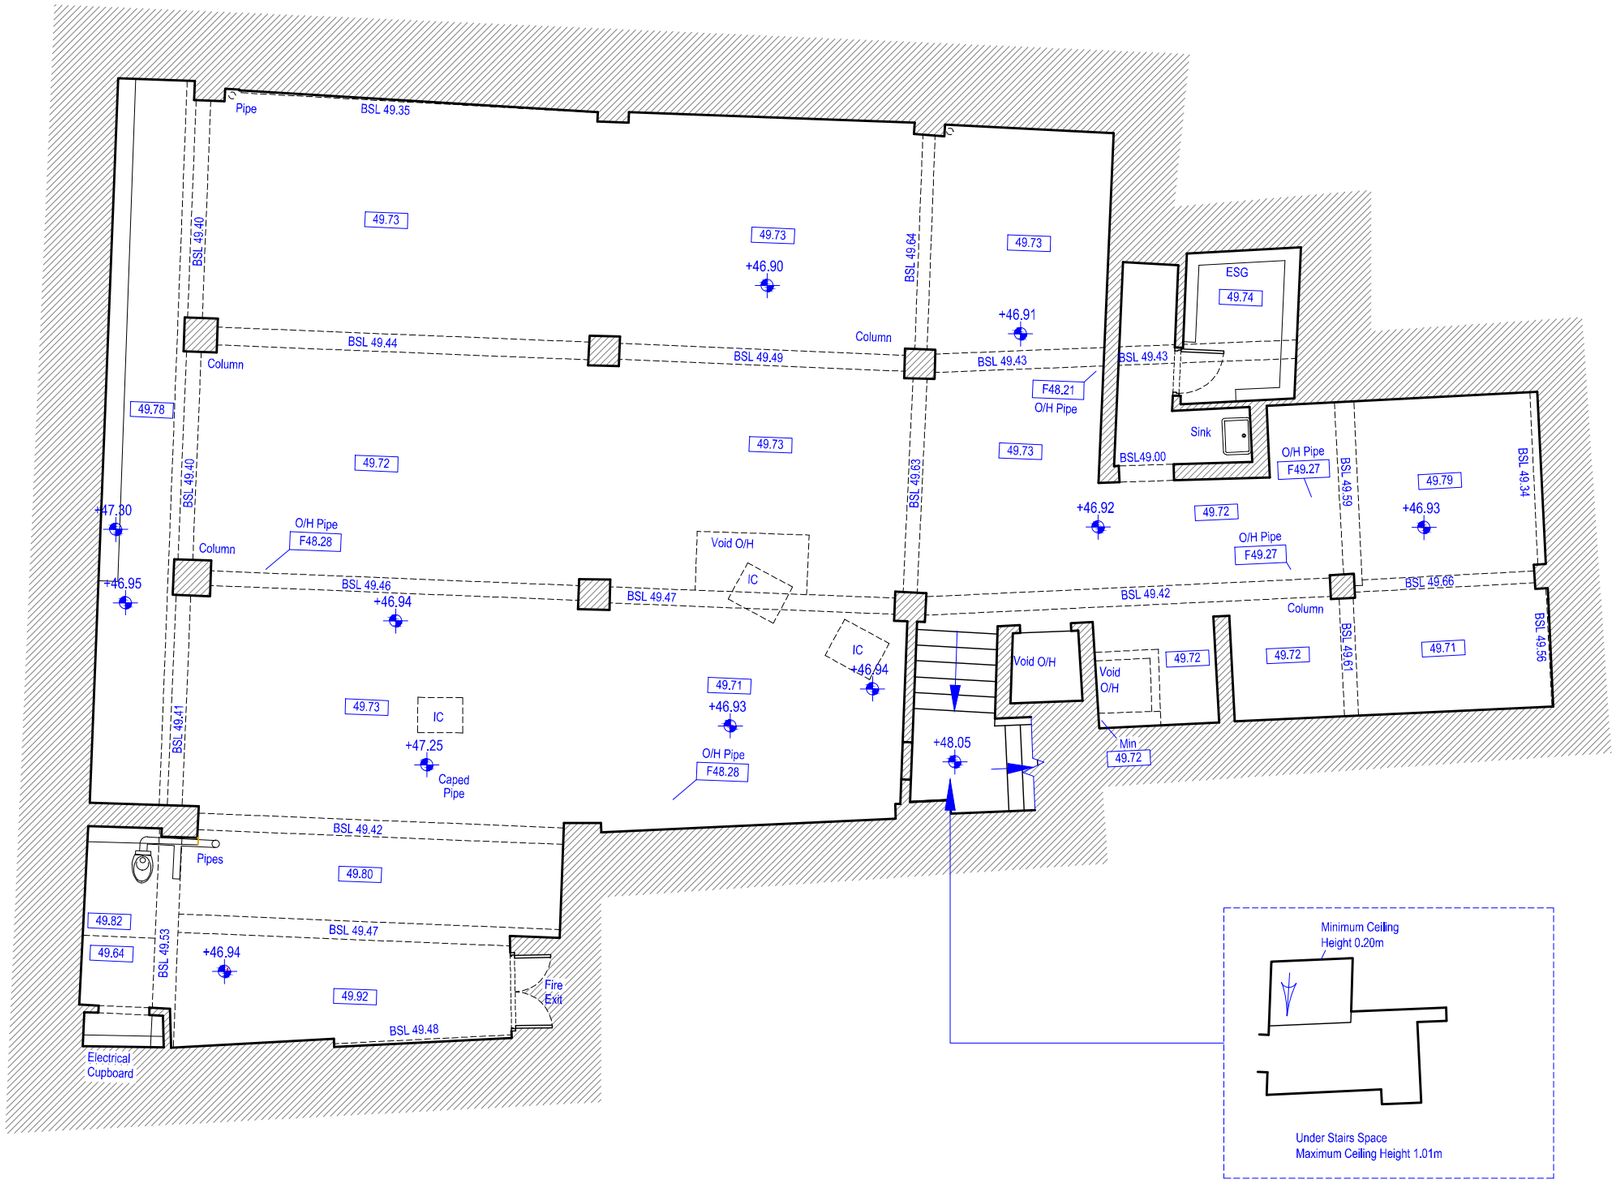

[01] Existing Basement Floor Plan 1:100 @A3

NOTE:
DO NOT SCALE FROM DRAWINGS - EXCEPT FOR PLANNING PURPOSES.
ALL DISCREPANCIES TO BE REPORTED TO ARCHITECT IMMEDIATELY.
ALL DIMENSIONS TO BE VERIFIED BY CONTRACTOR ON SITE PRIOR TO THE COMMENCEMENT OF ANY WORKS.

Scale 1:100 0 1 2.5 5 10m

P1	29/06/20	Planning Application Issue

N

ISO-A3

VIVENDI ARCHITECTS LTD
Unit E3U, Bounds Green Industrial Estate, Ringway, London N11 2UD
Tel/Fax +44 (0)20 3232 4000 - email: info@vivendiarchitects.com

© VIVENDI ARCHITECTS LTD 2009
All rights reserved, including but not limited to The Copyright, Designs and Patents Act 1988

CLIENT: Lazari Properties 1 Ltd.

PROJECT TITLE: 171 Tottenham Court Road, W1T 7NS London

DRAWING TITLE: Existing Basement Floor Plan

DRAWN: RC	STATUS: PLA		
CHECKED: GK	SCALE AT A3: 1:100	REVISION: P1	
ISSUED BY: GK	JOB AND DRAWING NO: 1773-E02-00		