Copyright: Place Architecture and Design Ltd.

NOTES:

1. Dimensions are in millimetres unless stated otherwise
2. Levels are in meters AOD unless stated otherwise
3. Dimensions govern. Do not scale off the drawing
4. All dimensions to be verified on site before proceeding
5. All discrepancies on this drawing to be notified in writing to the Architect.

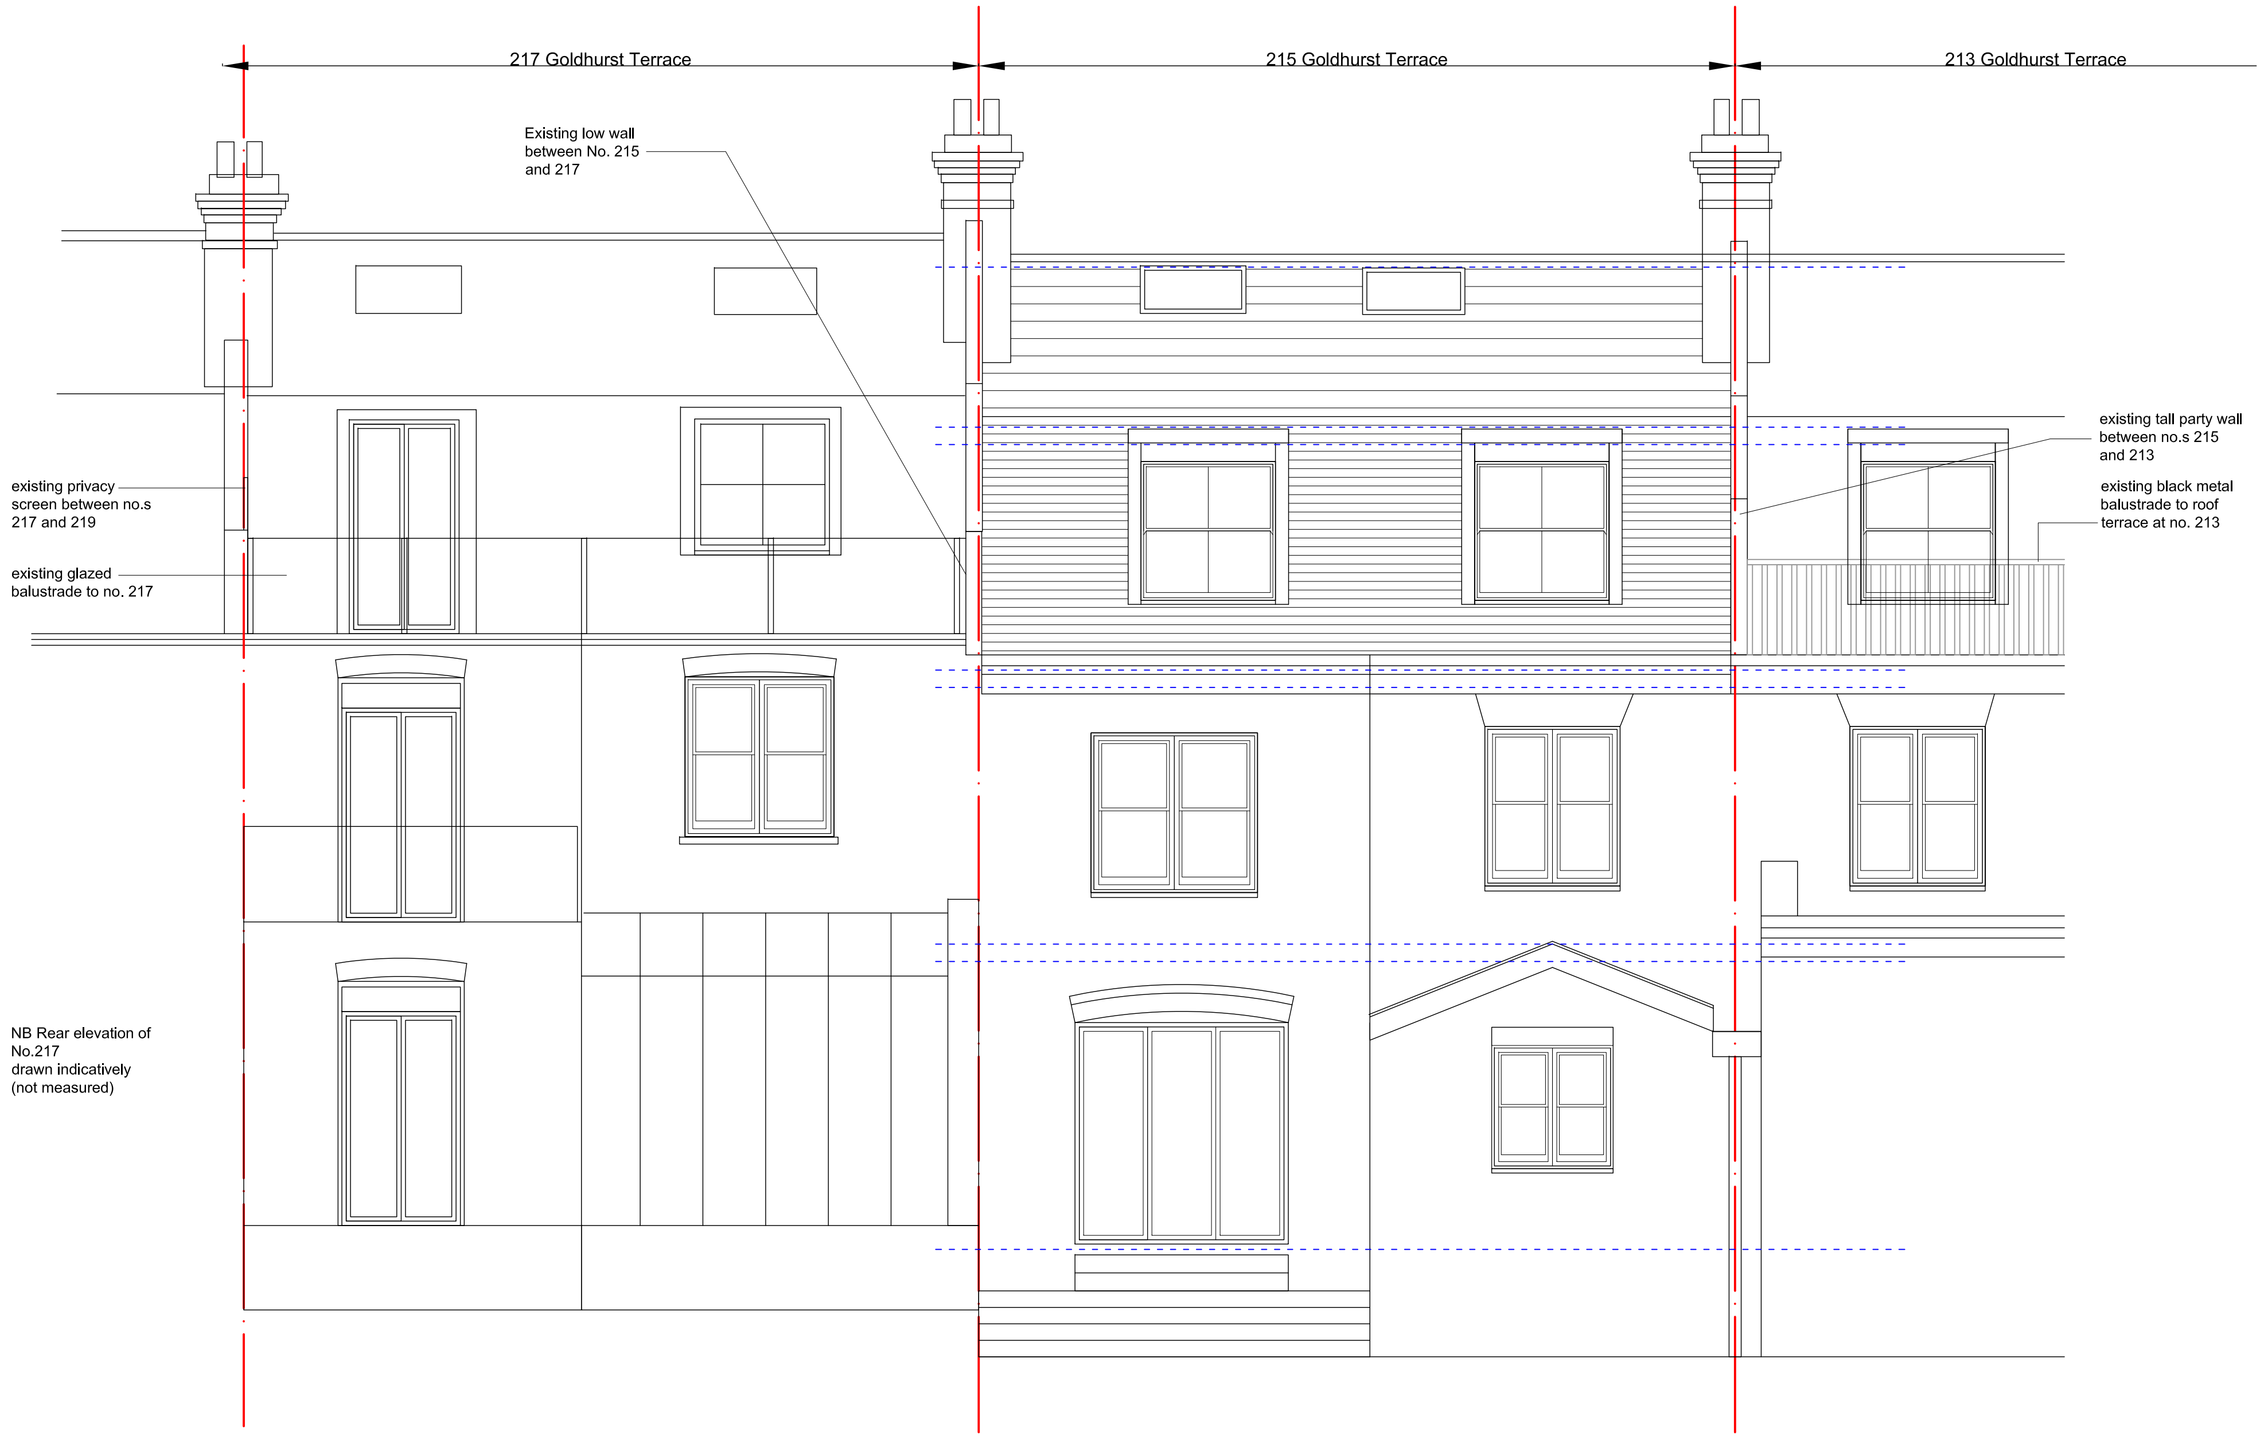

Existing Rear (South) Elevation
1:50@A1/1:100@A3

0 1 m 2 m 3 m 4 m 5 m

REVISIONS:

00: 26.06.20 First Issue

PLANNING

PROJECT
215 Goldhurst Terrace
London
NW6 3ER

Mr A Musikant

DRAWING

EXISTING REAR ELEVATION

SCALE	PAPER SIZE	DATE	DRAWN BY
1:50 1:100	A1 A3	JUN'20	SH

DRAWING Nº	REVISION
20.18.160	00

place*
architecture+design

Place Architecture and Design Limited
57 Priory Road, Reigate, Surrey RH2 8JA
t: 01737 211793
w:www.place-architectureanddesign.co.uk