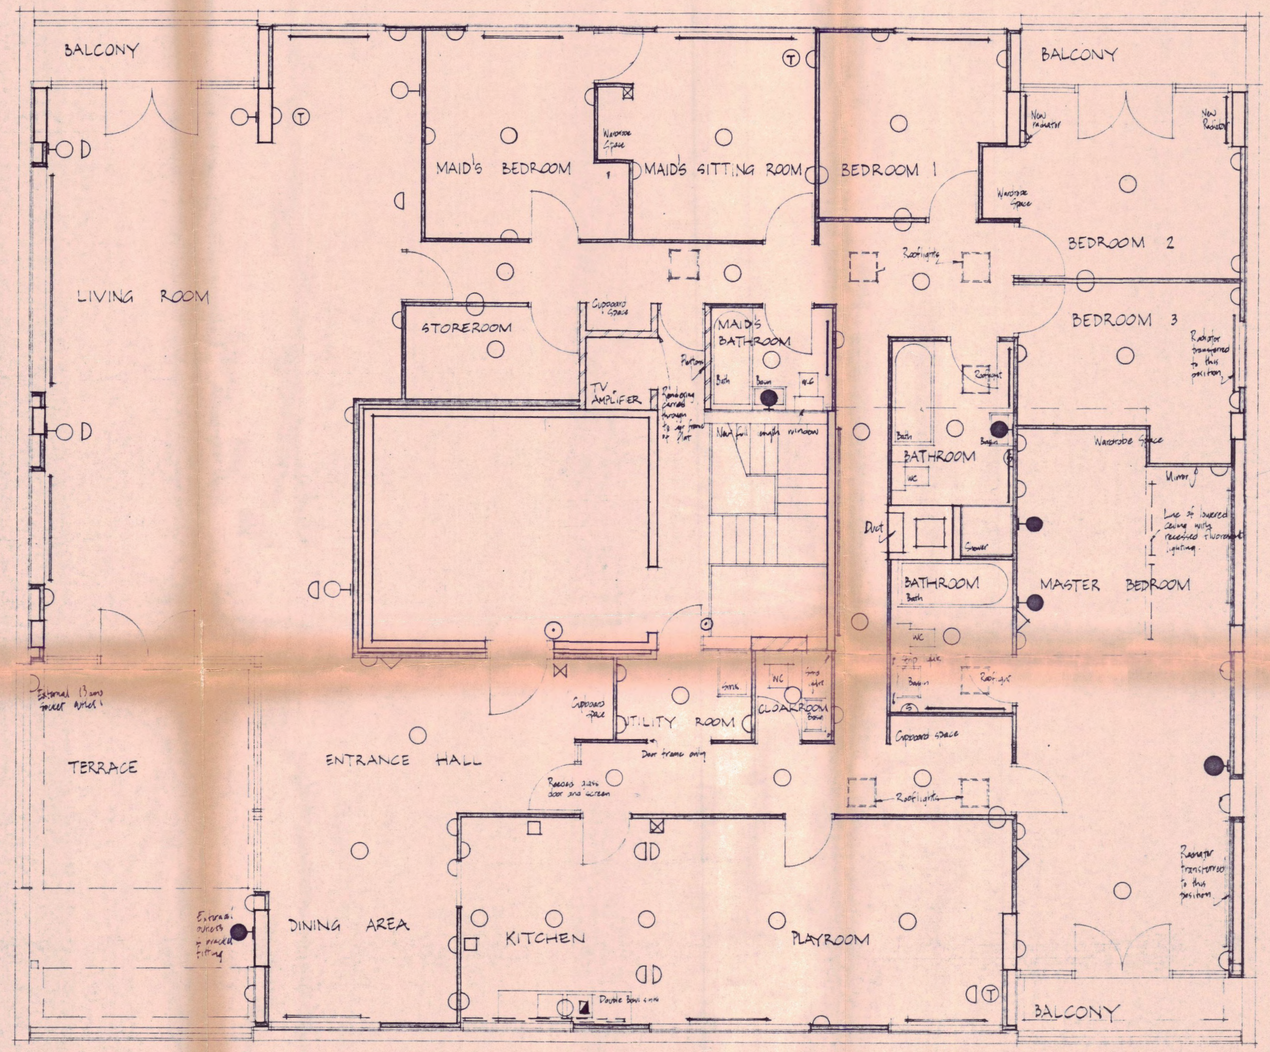

ELECTRICAL SYMBOLS

- Ceiling light outlet
- Wall lighting outlet at 5'3" above floor level
- Wall lighting outlet at 6'3" above floor level
- 13 amp socket outlet
- Television outlet
- Shaving socket
- Telephone point
- Bell
- Bell push
- Cooker oven outlet
- "Entryphone"
- Extractor unit

7 HAB ROOMS

LONDON BOROUGH OF CAMDEN
TOWN AND COUNTRY PLANNING ACTS
15 JUL 1986
PLANS ~~NOT APPROVED~~ APPROVED
ON BEHALF OF THE COUNCIL

TP 8600781

Richard Betham & Associates
3 Raymond Buildings Grays Inn London WC1R 5BH
telephone 01-242-8467

1 OAKHILL LODGE NW3
PLAN AS EXISTING

drawn
date
scale 1:50 APPROX
dwg no 853/99

OAK HILL LODGE, OAK HILL PARK, HAMPSTEAD NW3

PENTHOUSE PLAN

REVISIONS	
A	
B	
C	
D	
E	

SCALE	1:50
DRAWN BY	[illegible]
DATE	OCT 86
JOB CODE	DRG. No
OPA	700