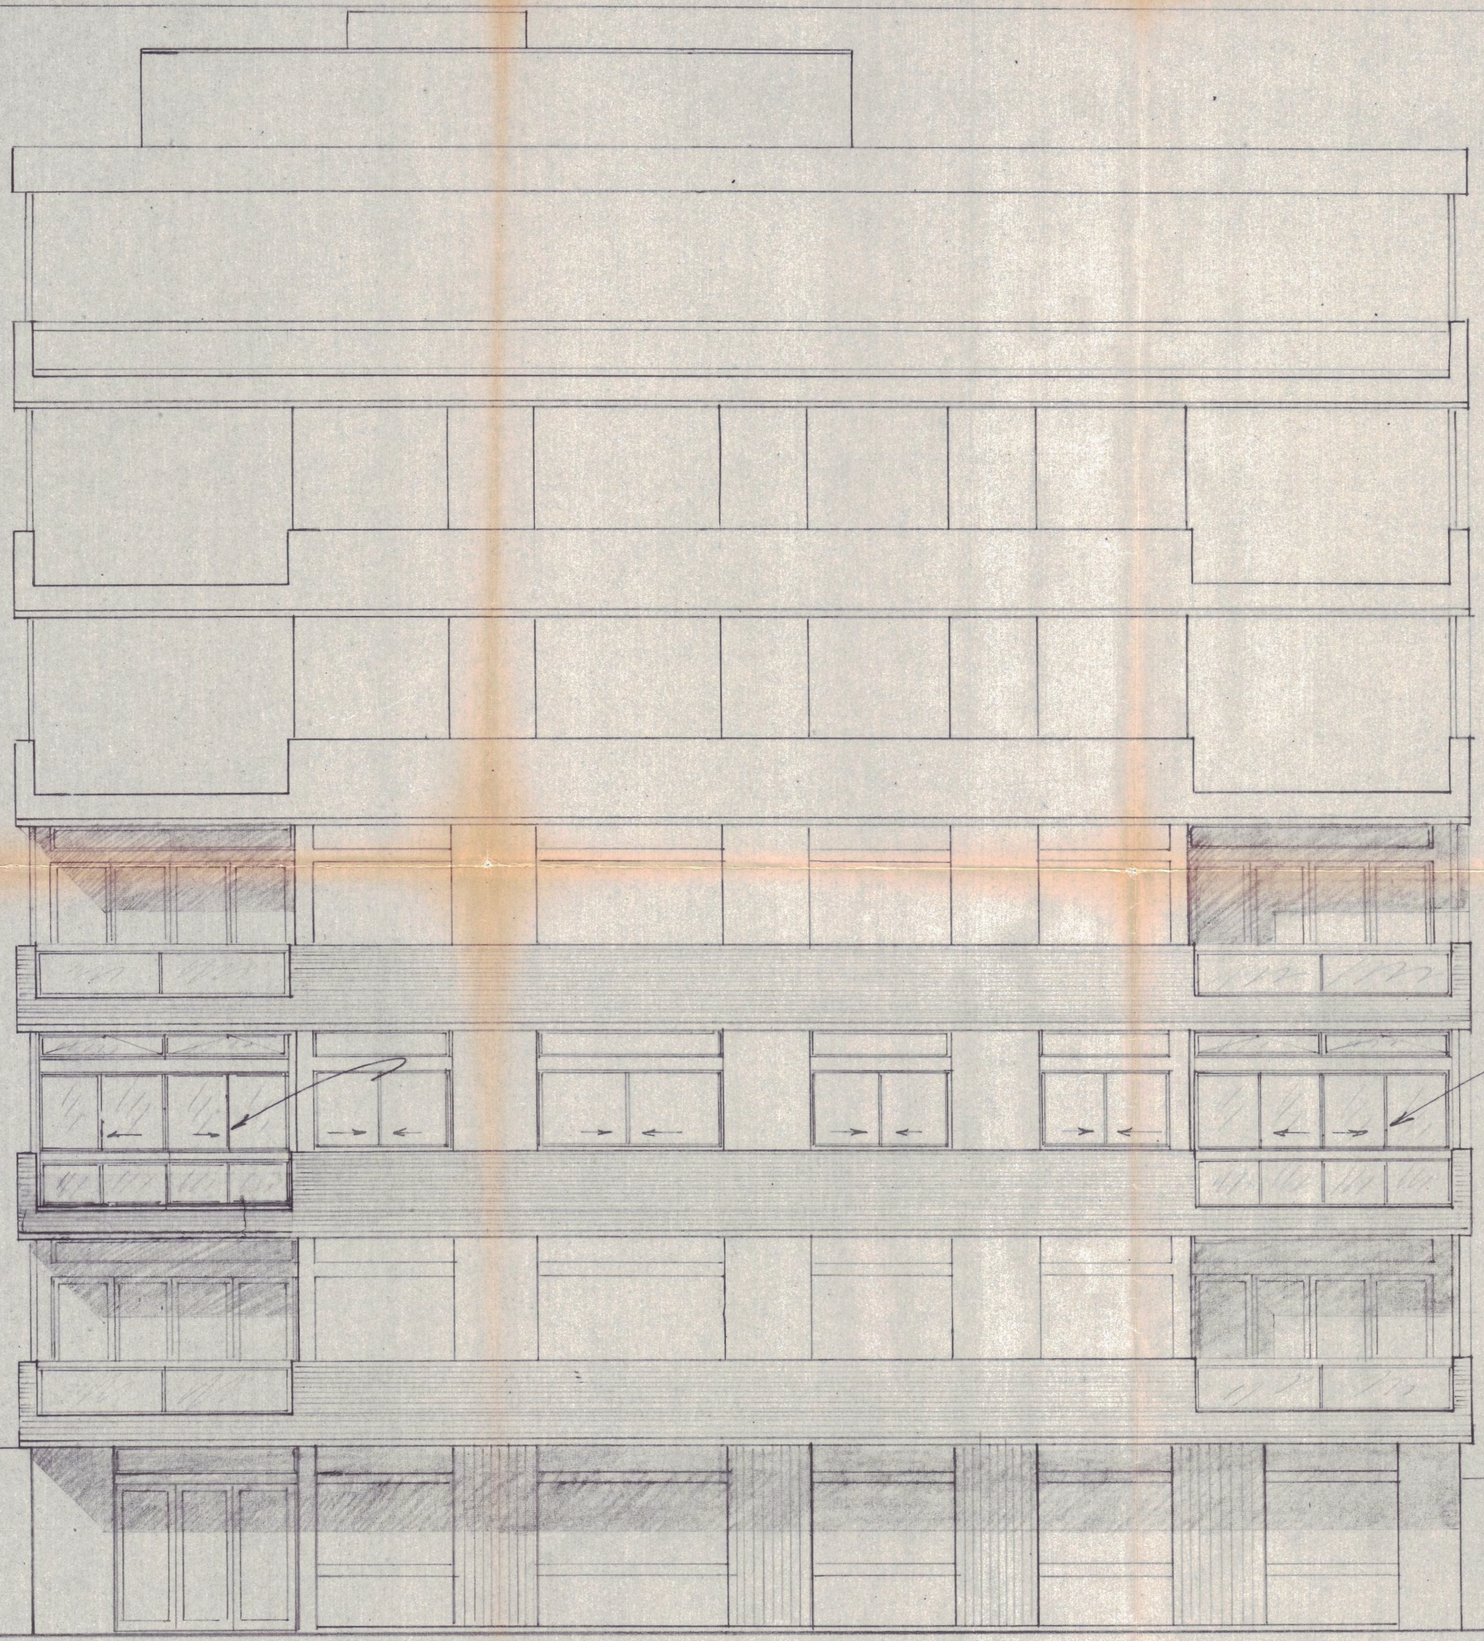

The proposed enclosure to existing 2 No. balconies — all in similar construction to existing windows & enclosures as on Block "B" — see block plan.

FRONT · ELEVATION ~ BLOCK "D"

CASE COPY

LONDON BOROUGH OF CAMDEN
TOWN AND COUNTRY PLANNING ACTS
25 AUG 1982
PLANS APPROVED ~~NOT APPROVED~~
ON BEHALF OF THE COUNCIL

CTP/ES/9x/B/34628.

client:
J. AVIGDORI ESQ

Job:
PROPOSED · ALTERATIONS · TO ·
9 NORTHWOOD LODGE - OAKHILL
PARK · LONDON NW3 7LL

drawing:
SKETCH ELEVATION.

scale:
4'0" to 1"

drawn by
C.C.P.

date.
May' 1982.

FILE NO: 3317
DWG. NO: SK/963

ROODERSON · E · BUCKLEY
CHARTERED · ARCHITECTS
"PARLOWE" TILE · KILN · LANE
HAREFIELD. MDX. UB9 6LU
TEL: RUISLIP: 37100.