V 1.8

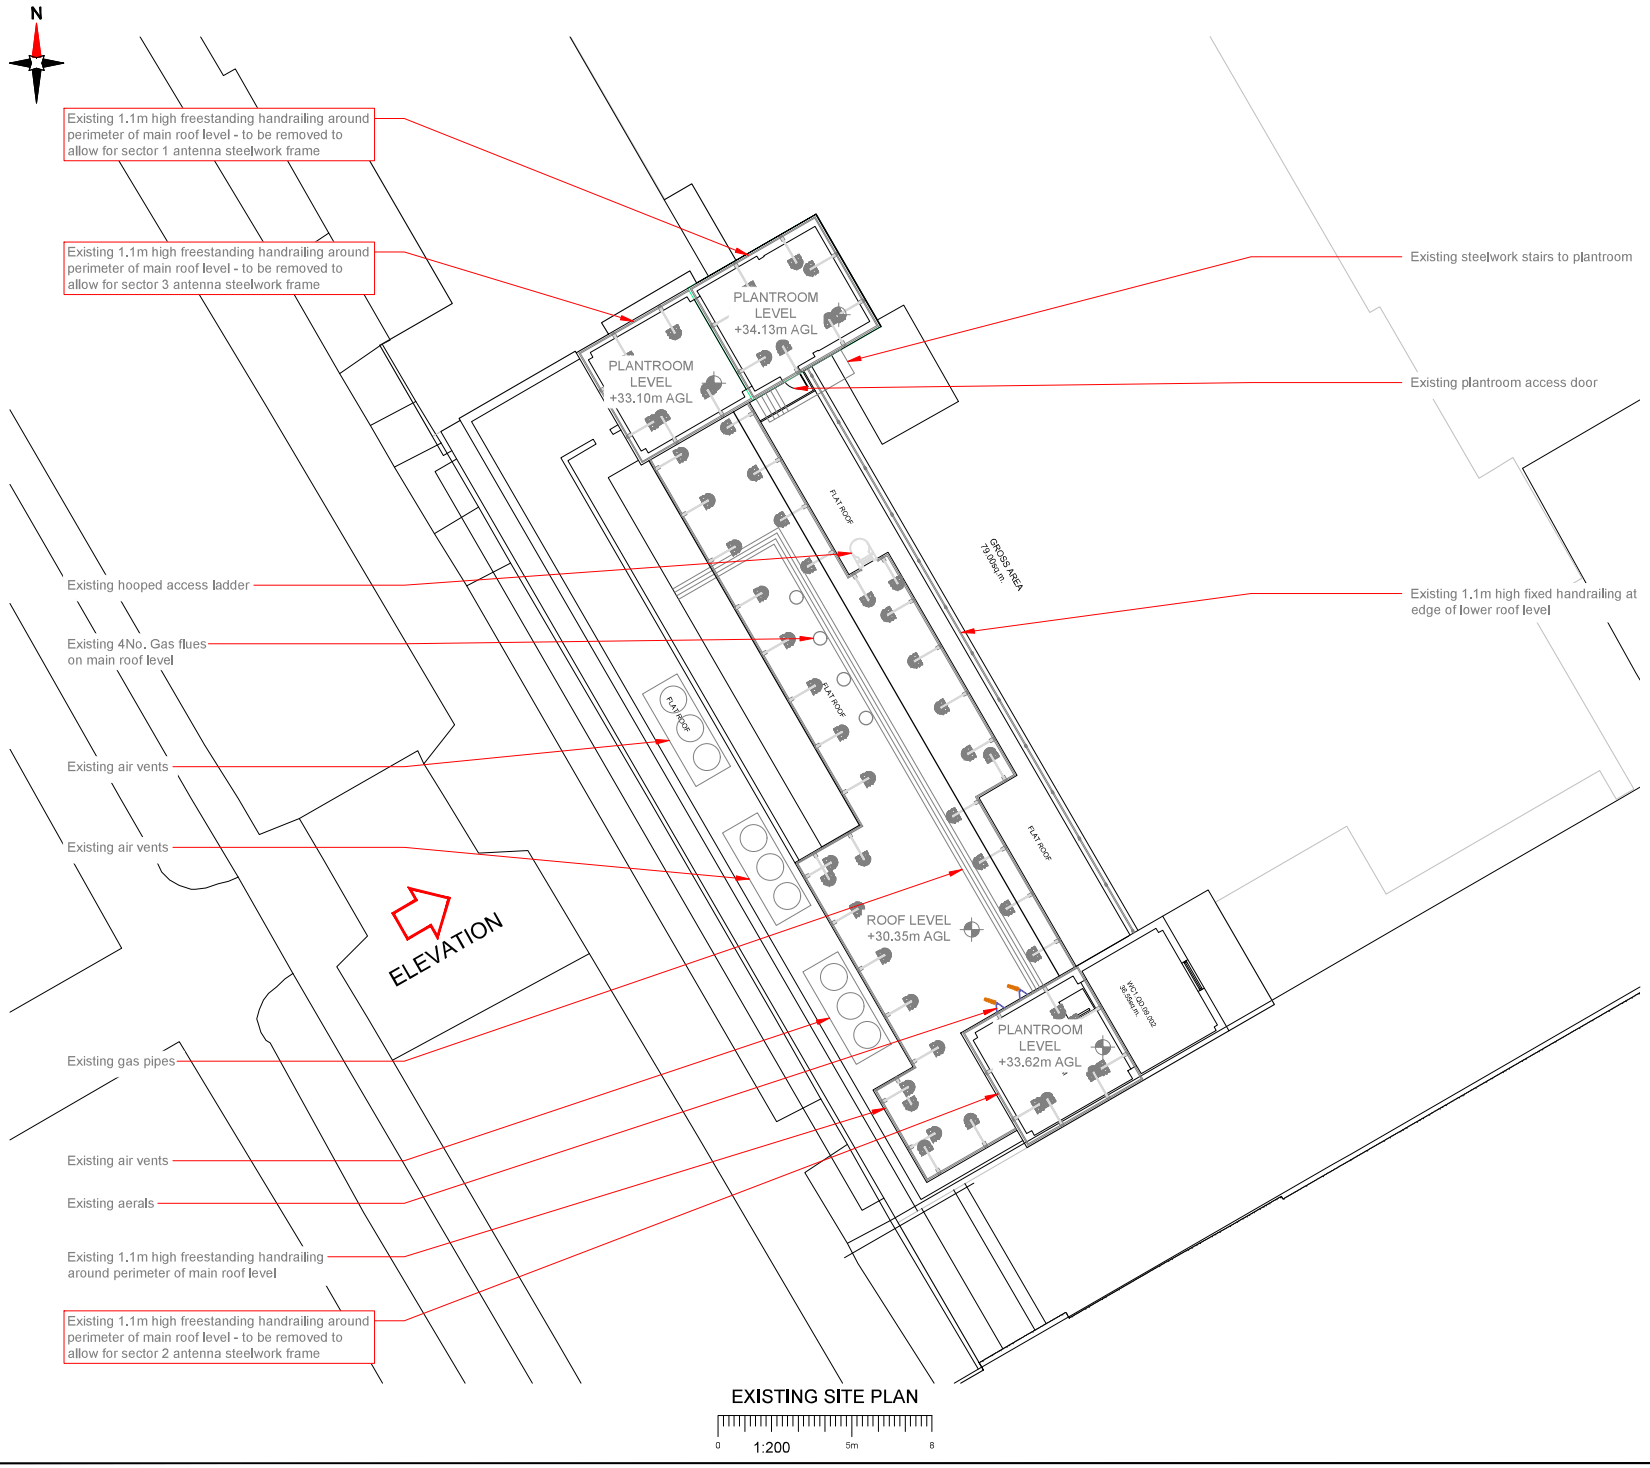

EXISTING SITE PLAN

1:200

NOTES:

1. ALL DIMENSIONS IN MM UNLESS OTHERWISE NOTED.

Master:	MBNL / EE / H3G:	Project:	Purpose of Issue:	Issue:
M001	MBNL	NTQ	GA	A
Date:	03/04/2020	Revision / Upgrade Description:		
Drawn:	A. Bailey	First Issue - Site nomination dated: 16/12/2019		
Checked:	T. Newman			
Approved:	F. Waters			

Hutchison 3G UK Limited
Star House, 20 Grenfell Road
Maidenhead, SL6 1EH
Tel: (0)20 7856 000
Fax: 01628 765 001

H3G Base Station Information line:
0845 6043000
Available 9am-4pm Monday to Friday

Hatfield Business Park
Hatfield
Hertfordshire
AL10 9BW

Tel: 01707 315000
Fax: 01707 319001

MBNL
Mobile Broadband Network Limited
Sixth Floor, Thames Tower, Station Road, Reading, RG1 1LX

Design Consultant & Principal Contractor:

waldon

WALDON TELECOM
PHOENIX HOUSE
PYRFORD ROAD
WEST BYFLEET
SURREY
KT14 6RA

TEL : 01932 411011
FAX : 01932 411012

Site Name:
NATIONAL HOSPITAL FOR NEUROLOGY

Site ID:
1568671

Address:
NATIONAL HOSPITAL FOR NEUROLOGY
QUEENS SQUARE
CAMDEN
LONDON
WC1N 3BG

Title:
100 EXISTING SITE PLAN

Project:
NTQ

Purpose of Issue:
GENERAL ARRANGEMENT

EE Cell ID:	MBNL Cell ID:	3UK Cell ID:
97595	CMN243	H3GCELL

Master Drawing No:
1568671_CMN243_97595_H3GCELL_M001

Issue:
A

100mm
50mm
10mm