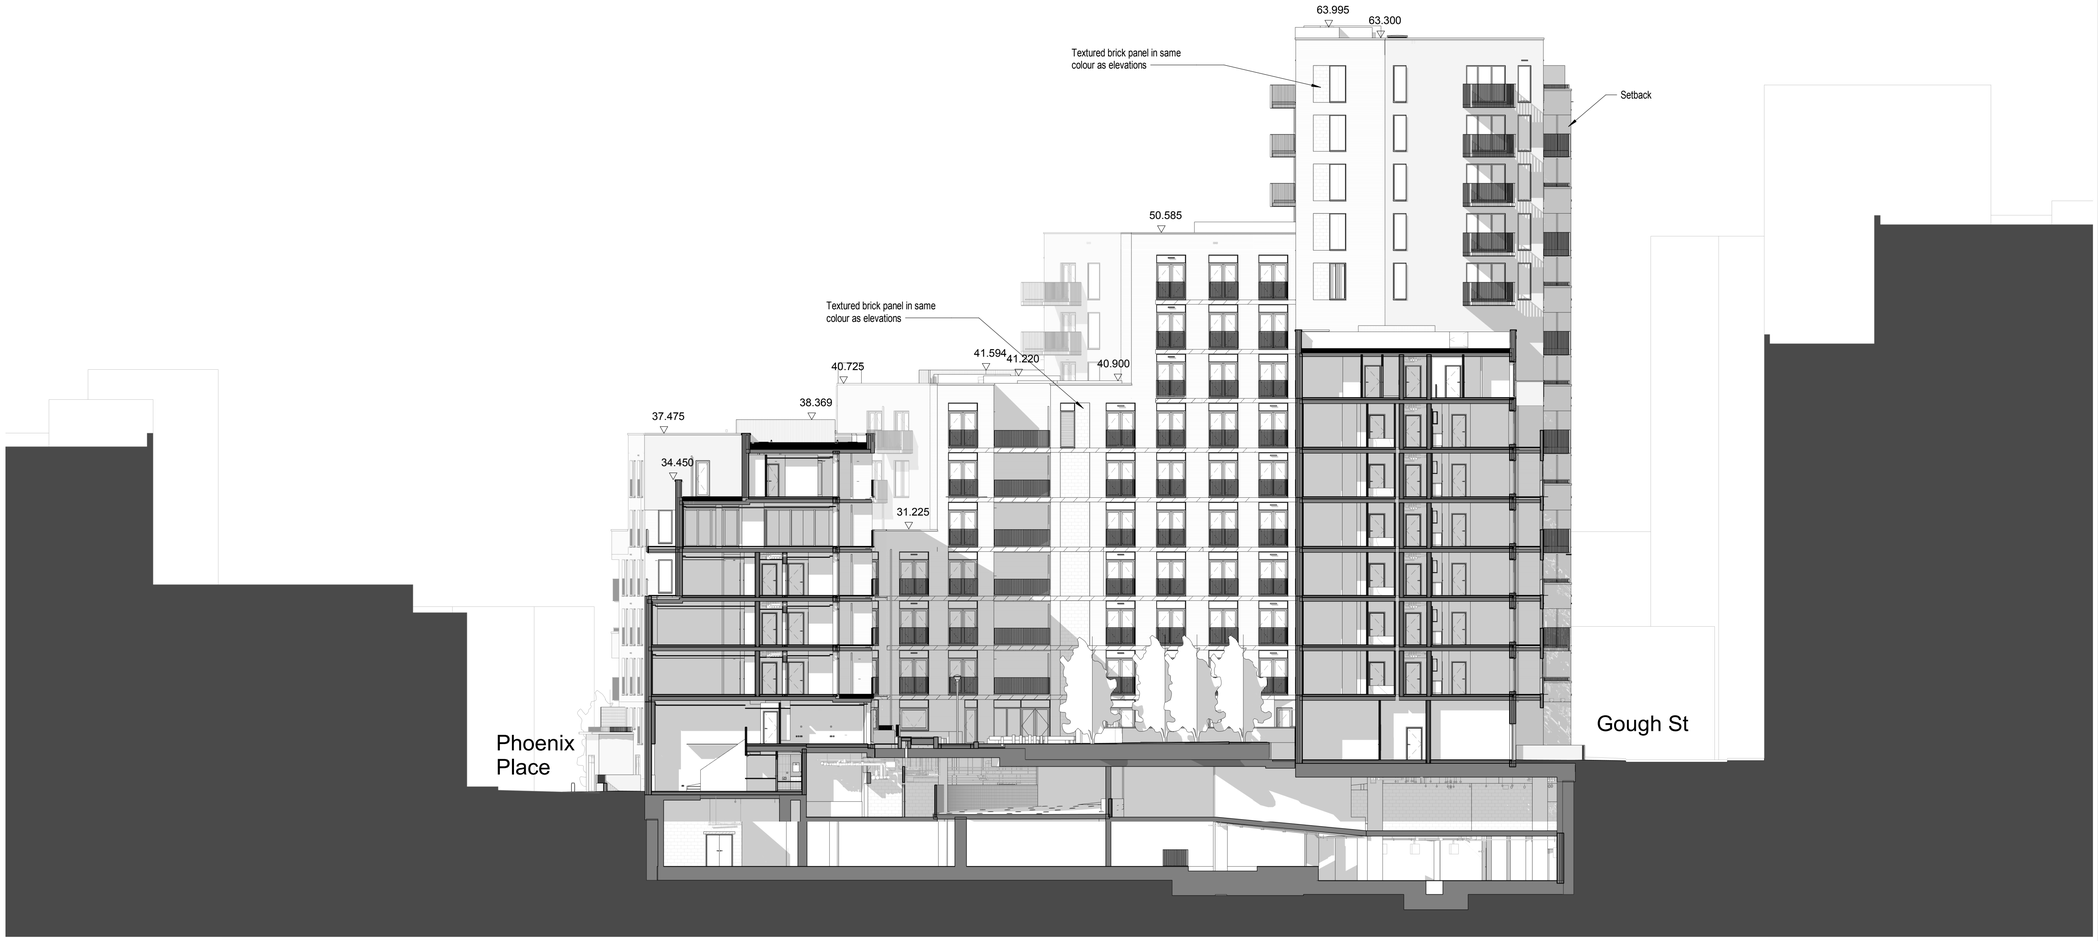

1 Courtyard South Elevation - Planning
Scale 1 : 200

Reference list:

Scale Bar
0 1 2 3 4 5 10 20

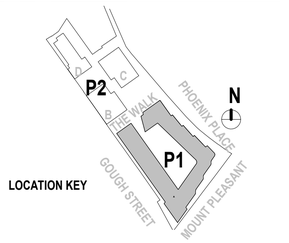

LOCATION KEY

Rev	DATE	REVISION HISTORY	Dsg	Drw	Chk	App

ALL REVISIONS

CLIENT LOGO
BOUYGUES
www.bouygues-uk.com
Taylor Wimpey Central London

KEY PLAN

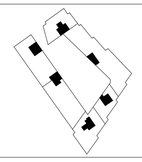

ORIGINATOR
BroadwayMalyan BM
2 Castle Street, Castlefield, Manchester. M3 4LZ.
0161 819 2277

DRAWING TITLE
Mount Pleasant Phase 1
Courtyard South Elevation

	Name	Signature	Date
Designed by	BMA		
Drawn by	CG		
Checked	SMc		
Approved	SMc		

SCALE @ A1
As indicated

BIM FILE NAME

FIRST ISSUE DATE

PROPOSED STATUS
FOR INFORMATION

PROJECT	ISSUER	AREA	LEVEL	TYPE	TRADE	SEQUENCE	REV