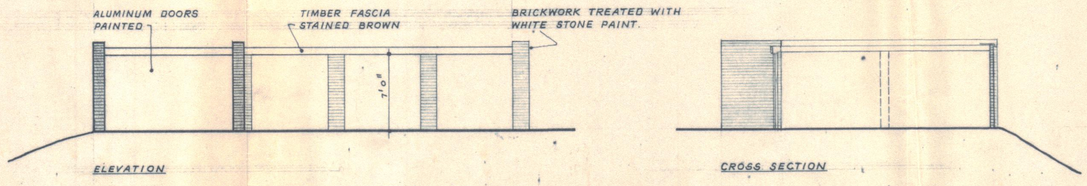

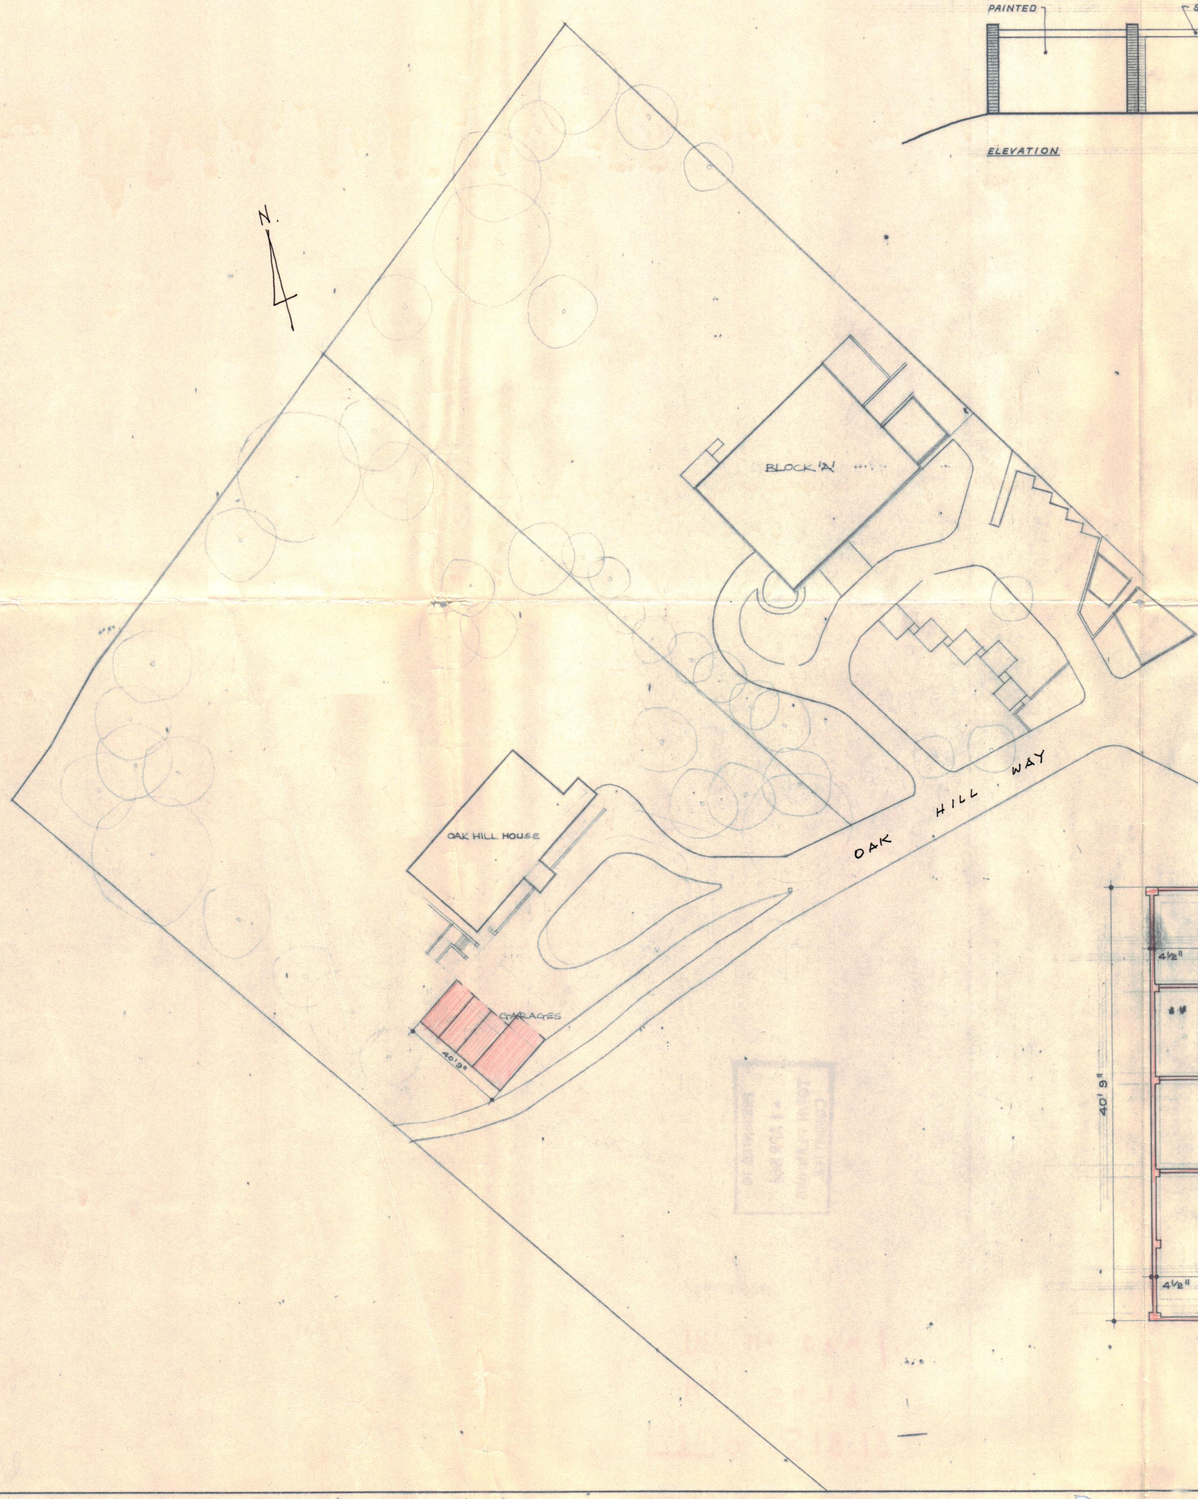

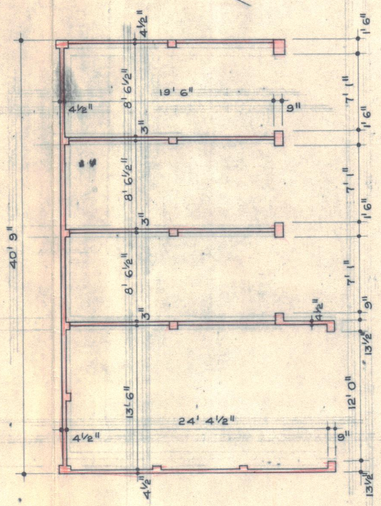

NOTES

LONDON COUNTY COUNCIL
5479 27.2.64

DATE	REVISION	LETTER
17/2/64.	GARAGES AMMENDED.	A

Michael Lyell Associates
CHARTERED ARCHITECTS
16, YEOMANS ROW, LONDON, S.W.3 : KENSINGTON 7273/6

CONTRACT

REDEVELOPMENT OF OAK HILL PARK, HAMPSTEAD.

DRAWING

GARAGES

SCALE: 1/32" = 1' & 1/8" = 1' 0"

DRAWN P.T. HOPKINS

DATE 4. FEB '64

DRAWING NUMBER OPG / 1

REV A

THIS DRAWING AND THE COPYRIGHTS AND PATENTS THEREIN ARE THE ARCHITECTS' PROPERTY AND MAY BE USED OR REPRODUCED ONLY UNDER CONTRACT. ONLY WRITTEN DIMENSIONS ARE TO BE RESPECTED