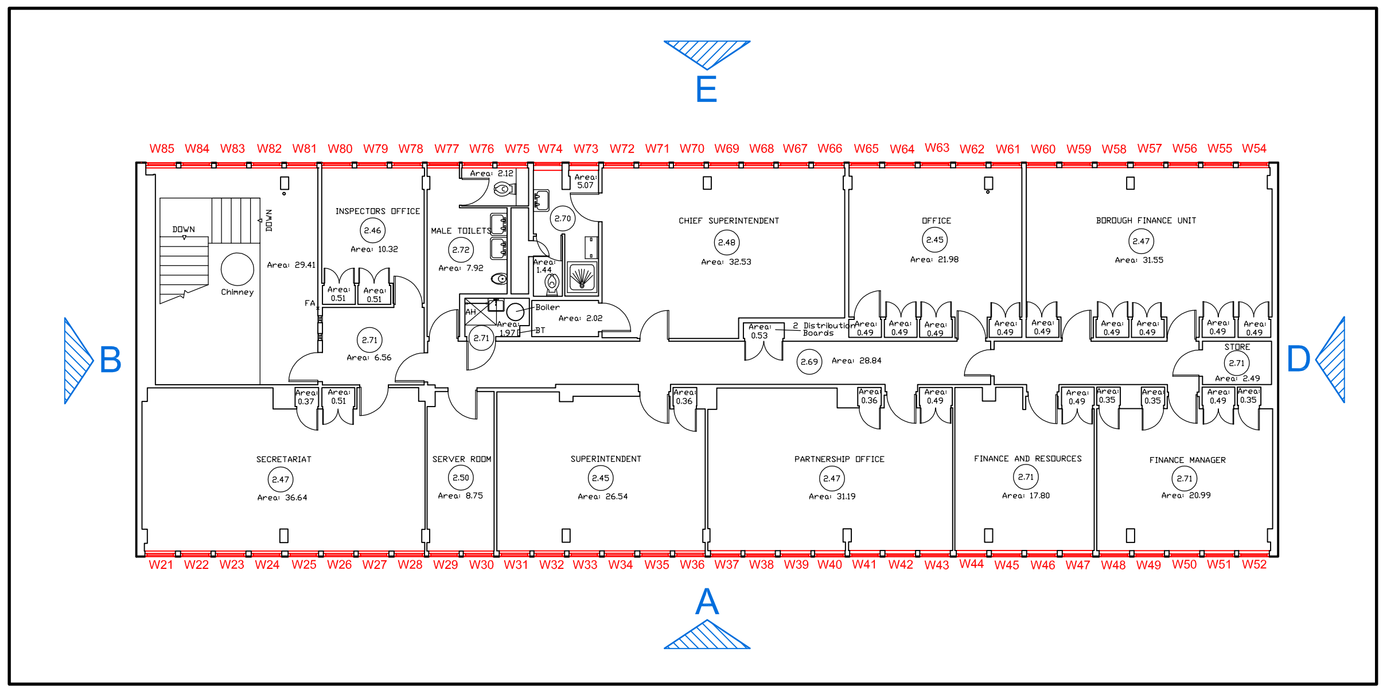

EXISTING 2nd FLOOR PLAN
Scale:- 1 / 125

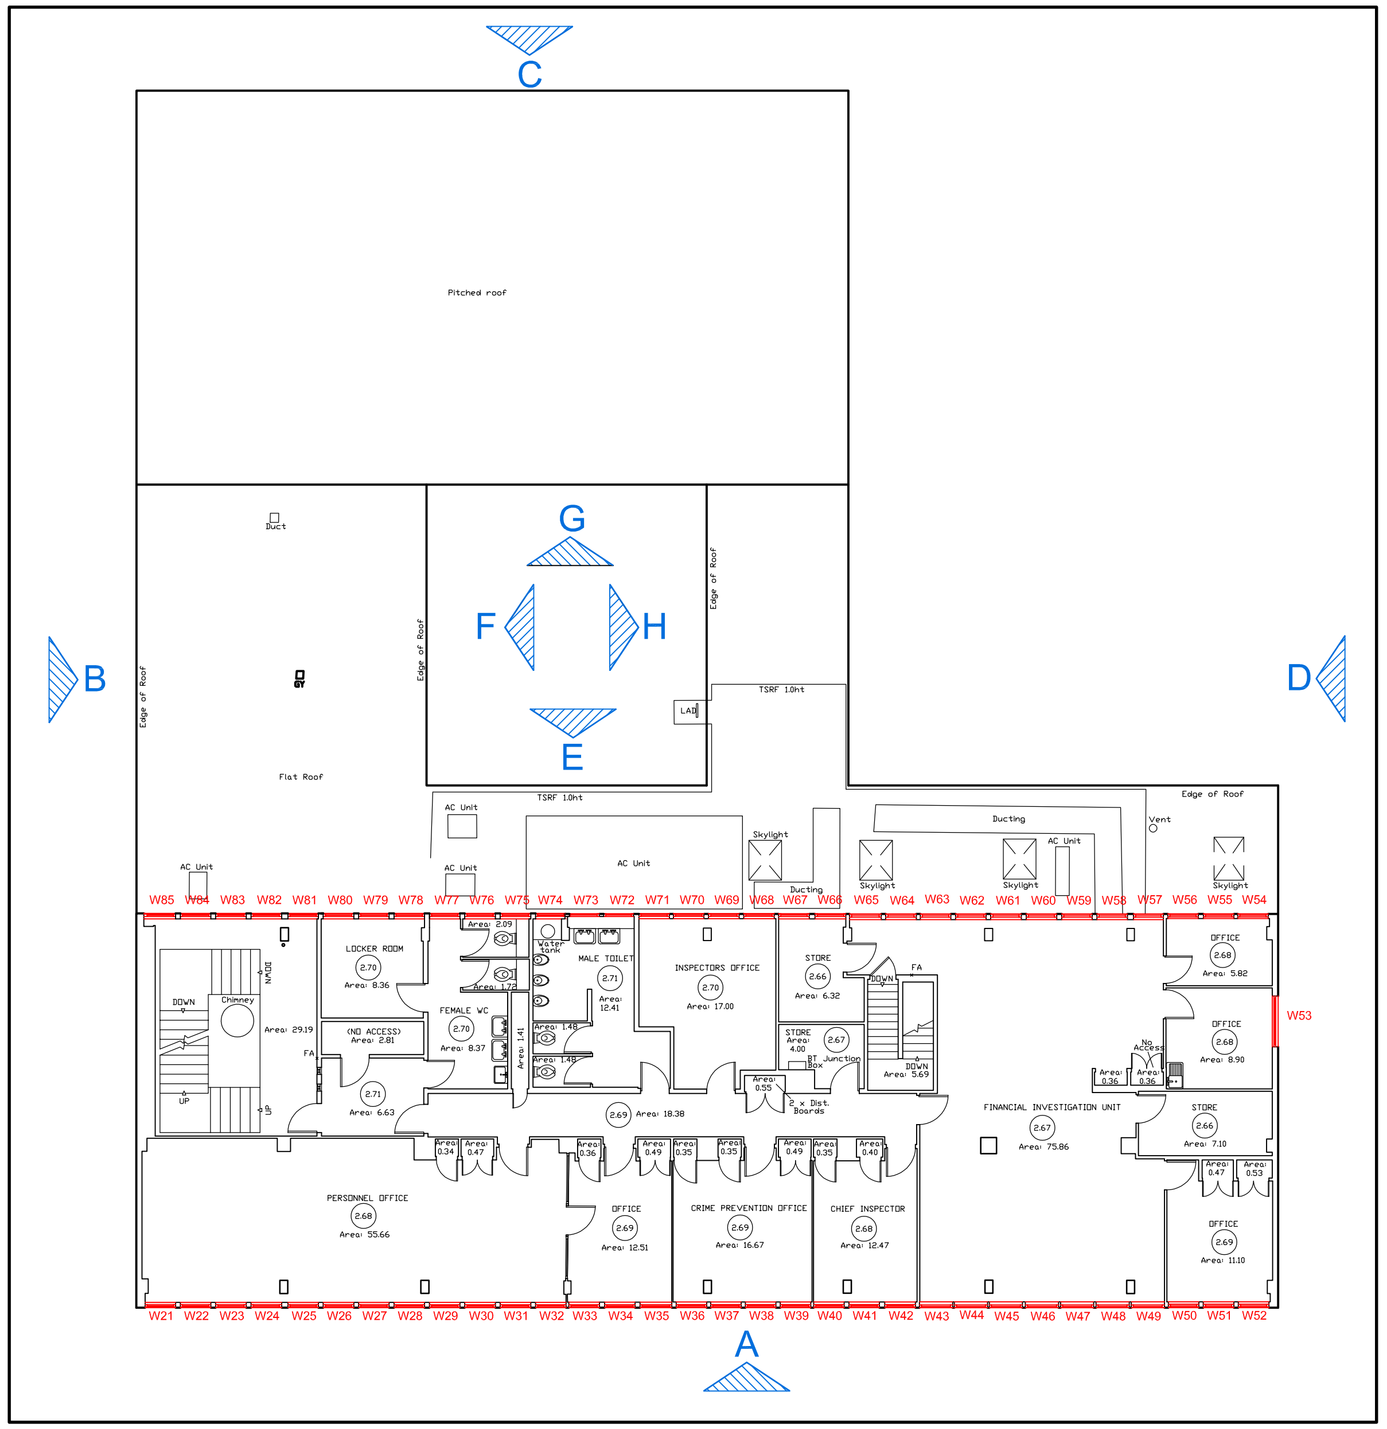

EXISTING 1st FLOOR PLAN
Scale:- 1 / 125

NOTES

This drawing is not to be scaled. All dimensions to be checked on site and any discrepancies to be reported to the Kier office. All material is produced on behalf of Kier Specialist Services, Design and Business Services. All drawings to be read in conjunction with specification where applicable.

© Kier Specialist Services, Design and Business Services

SCHEDULE

- WINDOW
- HIGH LEVEL WINDOW
- W3 WINDOW No
- D11 DOOR No
- B ELEVATION REFERENCE

Revision	Description of Amendments	Drawn & Date	Checked & Date	Approved & Date
P01	DESCRIPTION OF ALTERATIONS	??? ??-??-18	??? ??-??-20	??? ??-??-20

KIER

Issuing Office	Telephone
TEMPSFORD	01767 358418

0242

Internal Project Number
10006366 - 110

Client
M O P A C

Project Name
ALBANY STREET POLICE STATION
WINDOW REPLACEMENT WORKS

Drawing Title
PLANNING
EXISTING PLANS FIRST & SECOND FLOORS.

Scale	Original Size	RIBA Stage	
1:125	A1		
Date of First Issue	**Author**	**Checked**	**Approved**
MARCH 2020.	SMM.	HA.	CH.

024201_KBS_XX_ZZ_DR_B_1101
Project | Originator | Volume | Level | Type | Role | Number

Status: S4
Revision: P01

A1 Sheet

© Kier copyright