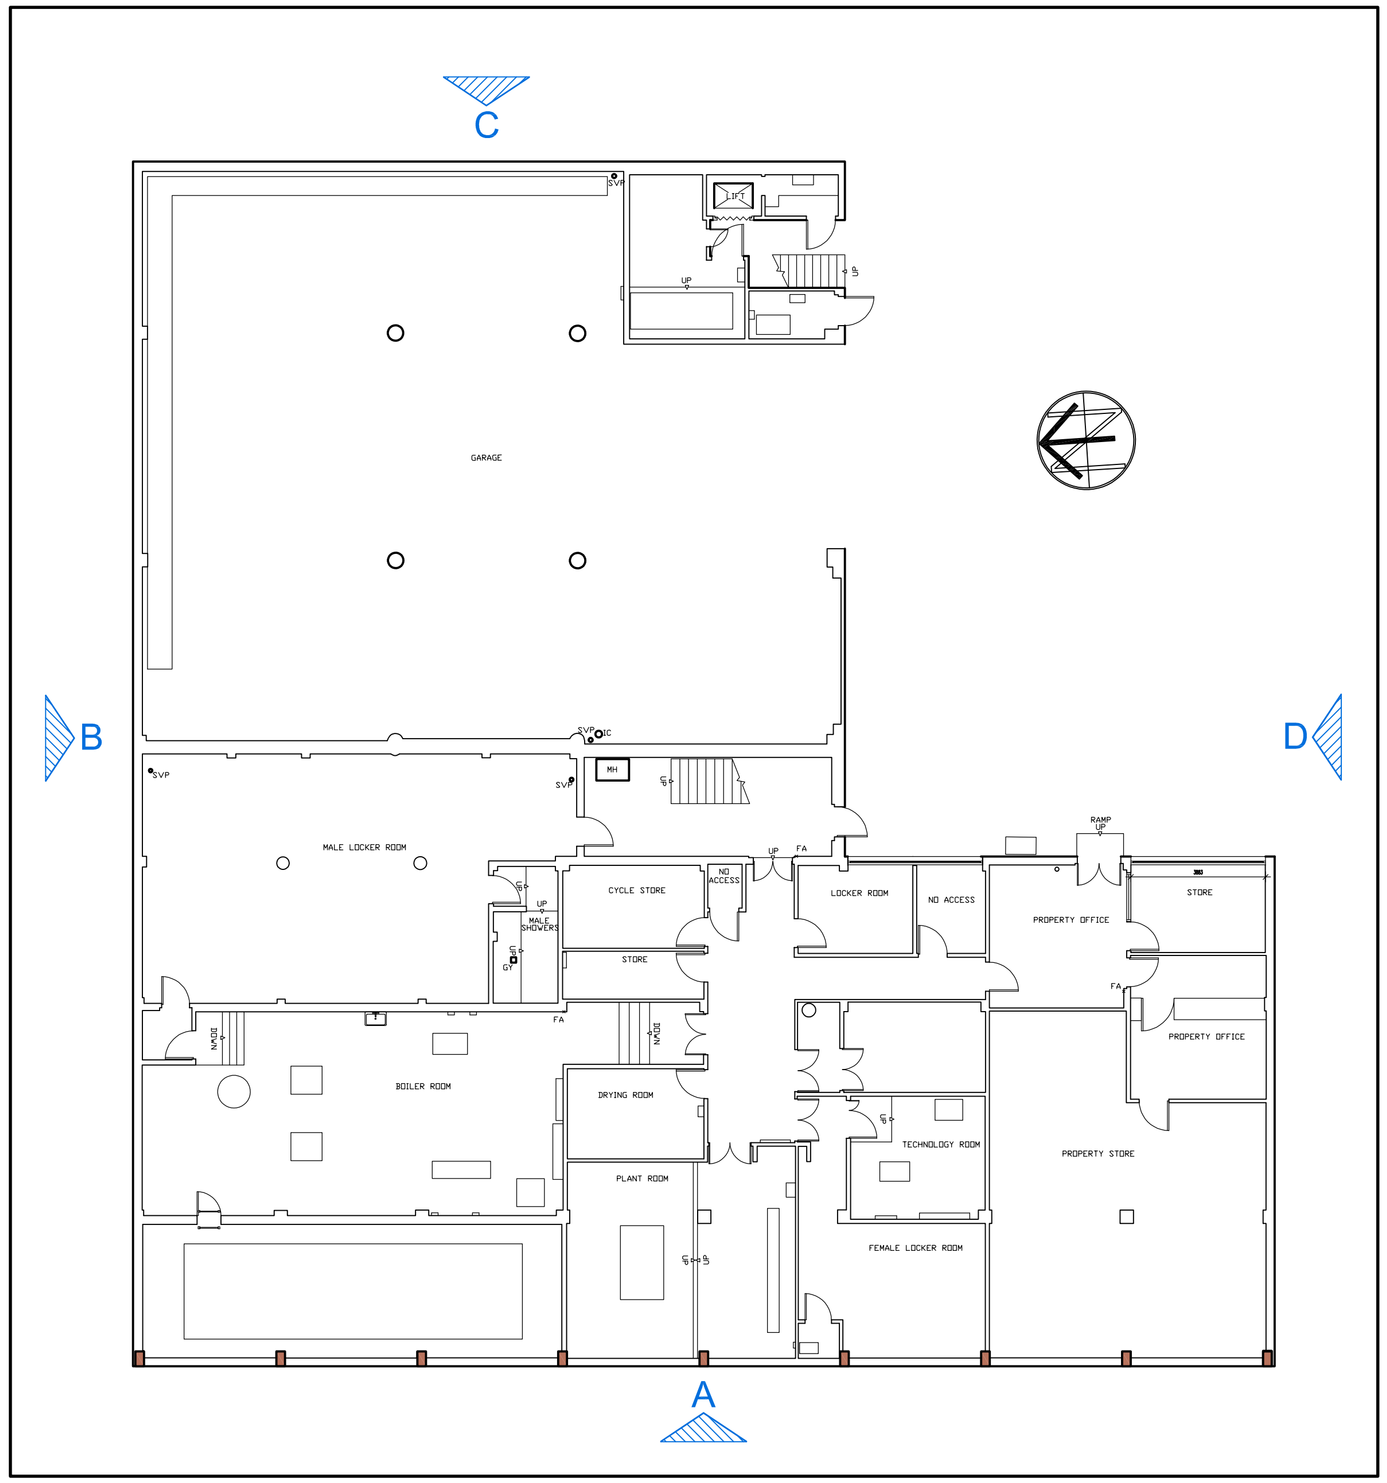

BLOCK PLAN BASEMENT
Scale:- 1 / 125

Scale 1:125
0 1 2 3 4 5 10 15

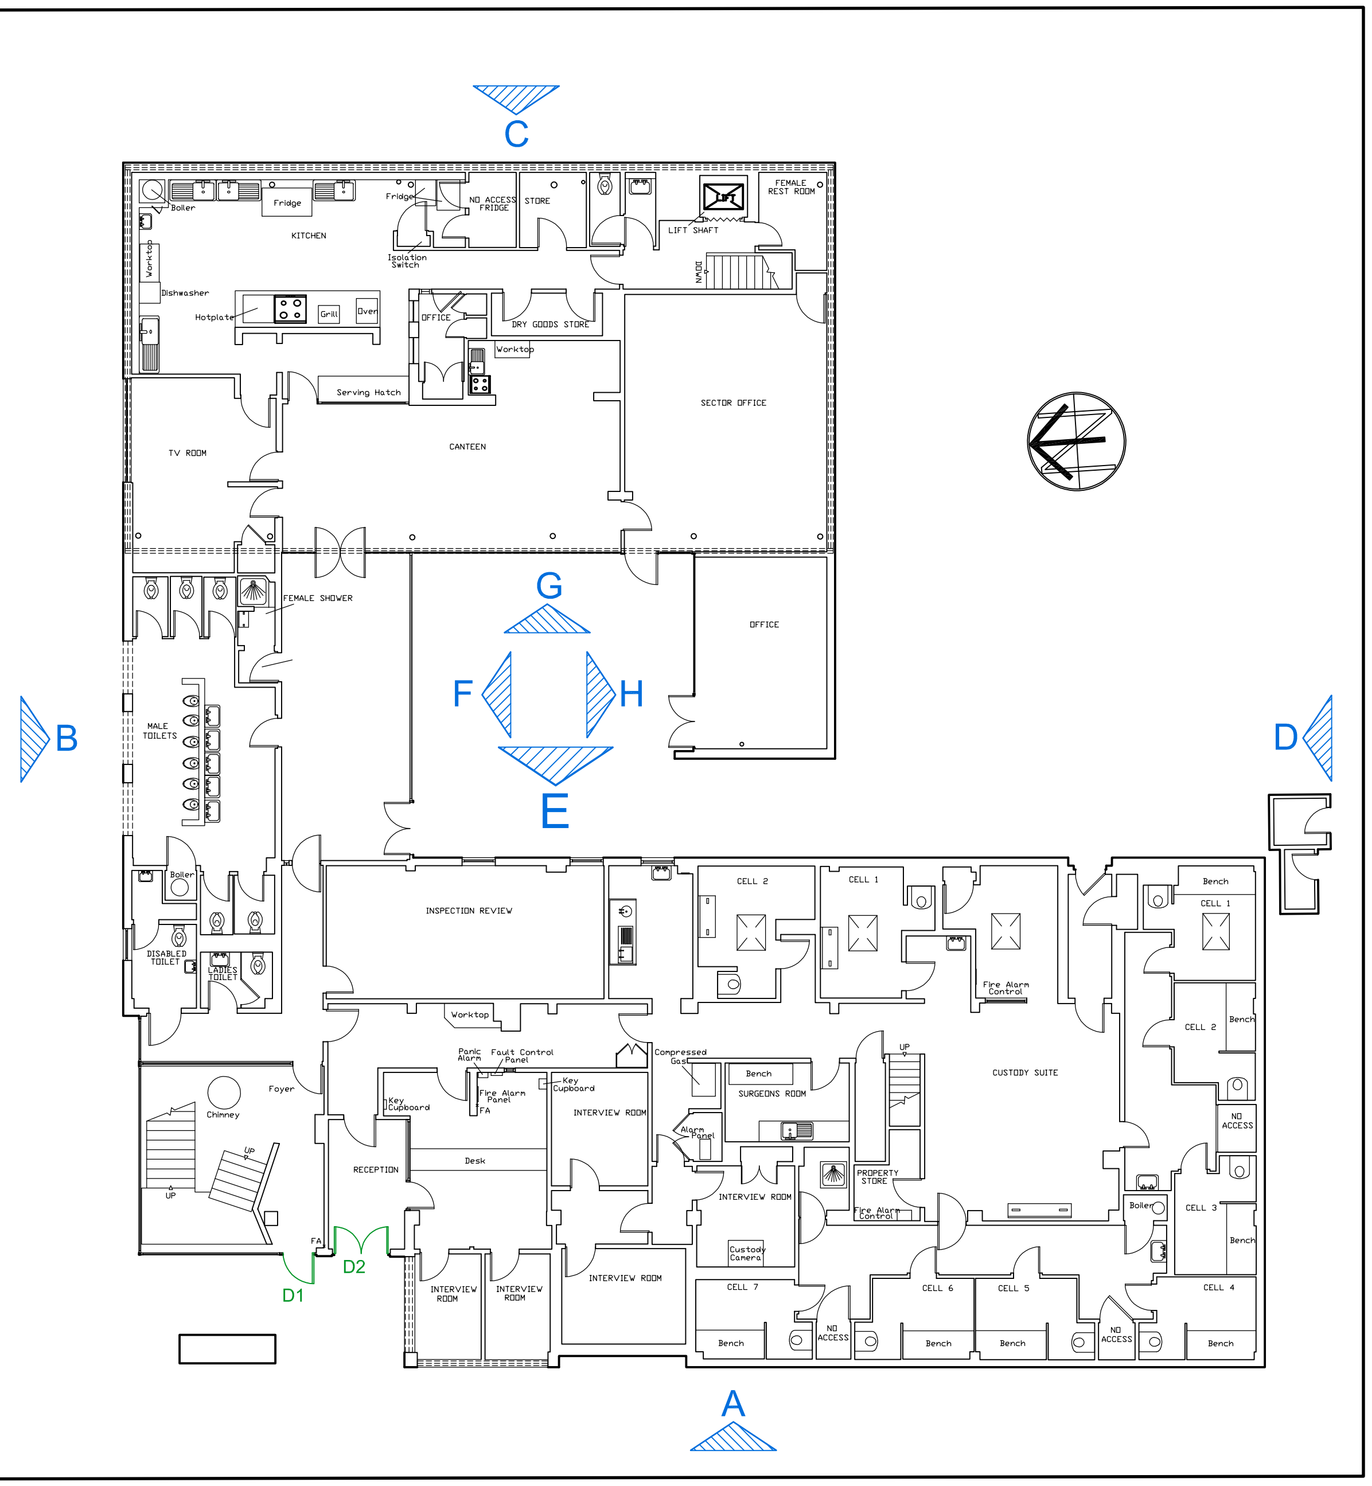

BLOCK PLAN GROUND FLOOR
Scale:- 1 / 125

Scale 1:125
0 1 2 3 4 5 10 15

NOTES

All dimensions to be checked on site and any discrepancies to be reported to the Kier office. All material is produced on behalf of Kier Specialist Services, Design and Business Services. All drawings to be read in conjunction with specification where applicable.

© Kier Specialist Services, Design and Business Services

Revision	Description of Amendments	Drawn & Date	Checked & Date	Approved & Date
P01	DESCRIPTION OF ALTERATIONS	??? ??-??-20	??? ??-??-20	??? ??-??-20

KIER

Issuing Office: TEMPSFORD
Telephone: 01767 358418

0242
Internal Project Number: 10006366 - 110

Client: M O P A C

Project Name: ALBANY STREET POLICE STATION WINDOW REPLACEMENT WORKS

Drawing Title: PLANNING BASEMENT & GROUND FLOOR BLOCK PLANS

Scale	Original Size	RIBA Stage	
1:125	A1		
Date of First Issue	**Author**	**Checked**	**Approved**
MARCH 2020	SMM	HA	CH

024201-KBS-XX-ZZ-DR-B-1103
Project | Originator | Volume | Level | Type | Role | Number

Status: S4
Revision: P01

A1 Sheet

© Kier copyright