BLOCK PLAN 2nd FLOOR
Scale:- 1 / 125

Scale 1:125

0 1 2 3 4 5 10 15

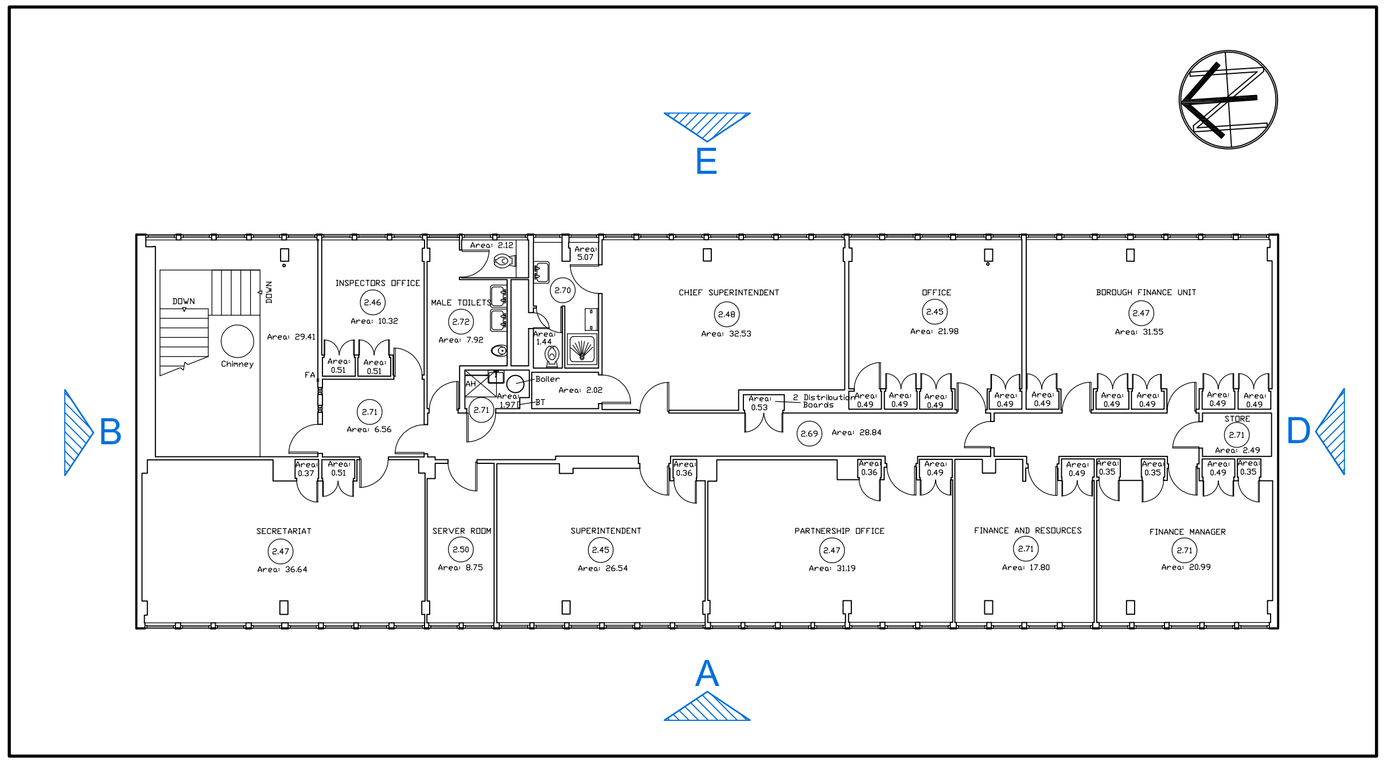

BLOCK PLAN 1st FLOOR
Scale:- 1 / 125

Scale 1:125

0 1 2 3 4 5 10 15

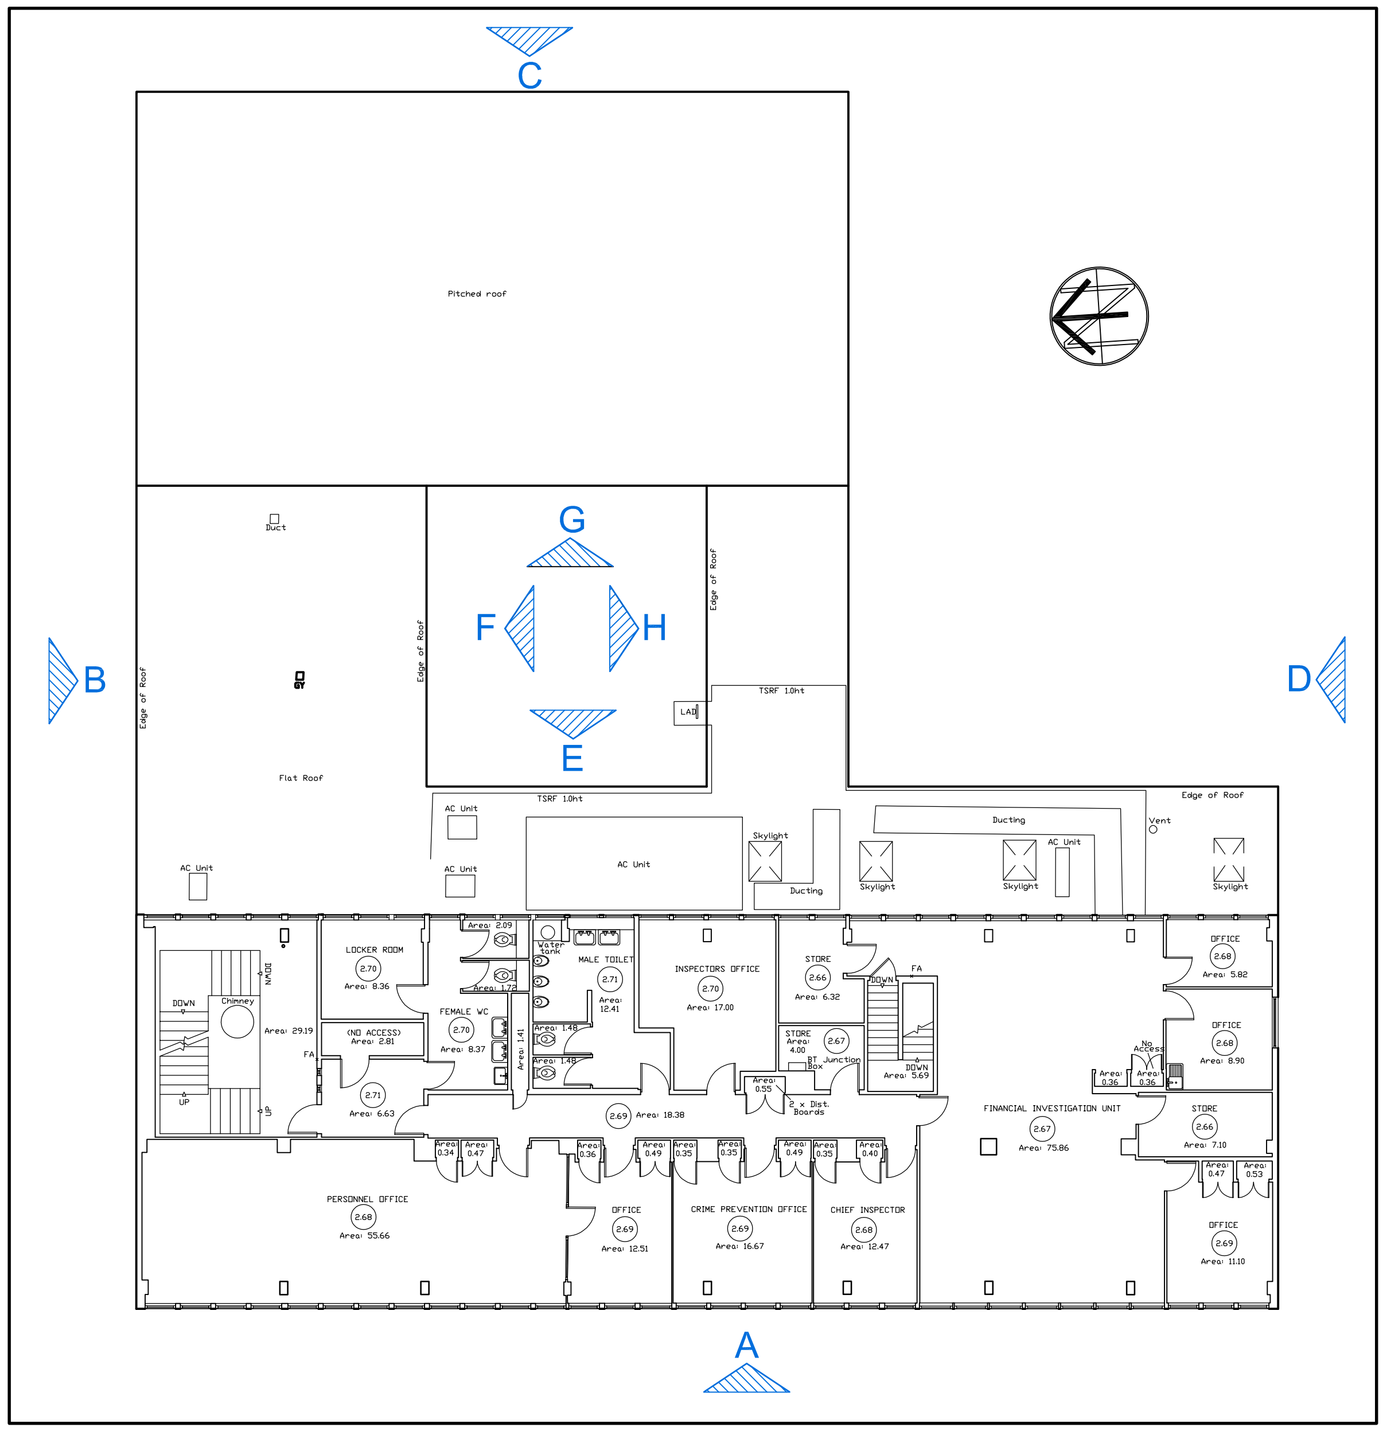

NOTES

All dimensions to be checked on site and any discrepancies to be reported to the Kier office. All material is produced on behalf of Kier Specialist Services, Design and Business Services. All drawings to be read in conjunction with specification where applicable.

© Kier Specialist Services, Design and Business Services

Revision	Description of Amendments	Drawn & Date	Checked & Date	Approved & Date
P01	DESCRIPTION OF ALTERATIONS	??? ??-??-18	??? ??-??-20	??? ??-??-20

KIER

Issuing Office: TEMPSFORD	Telephone: 01767 358418

0242

Internal Project Number: 10006366 - 110

Client: M O P A C

Project Name: ALBANY STREET POLICE STATION WINDOW REPLACEMENT WORKS

Drawing Title: PLANNING BLOCK PLANS FIRST & SECOND FLOORS.

Scale	Original Size	RIBA Stage	
1:125	A1		
Date of First Issue	**Author**	**Checked**	**Approved**
MARCH 2020.	SMM.	HA.	CH.

024201_KBS_XX_ZZ_DR_B_1104

Project | Originator | Volume | Level | Type | Role | Number

Status: S4

Revision: P01

© Kier copyright