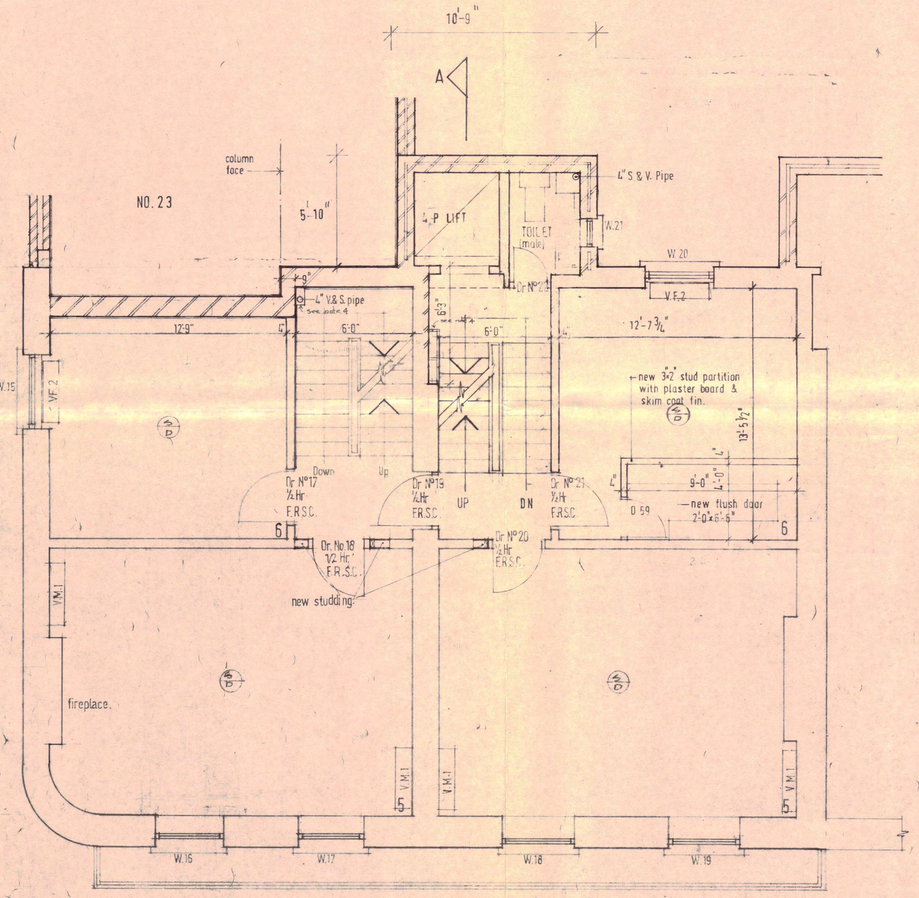

First Floor Plans

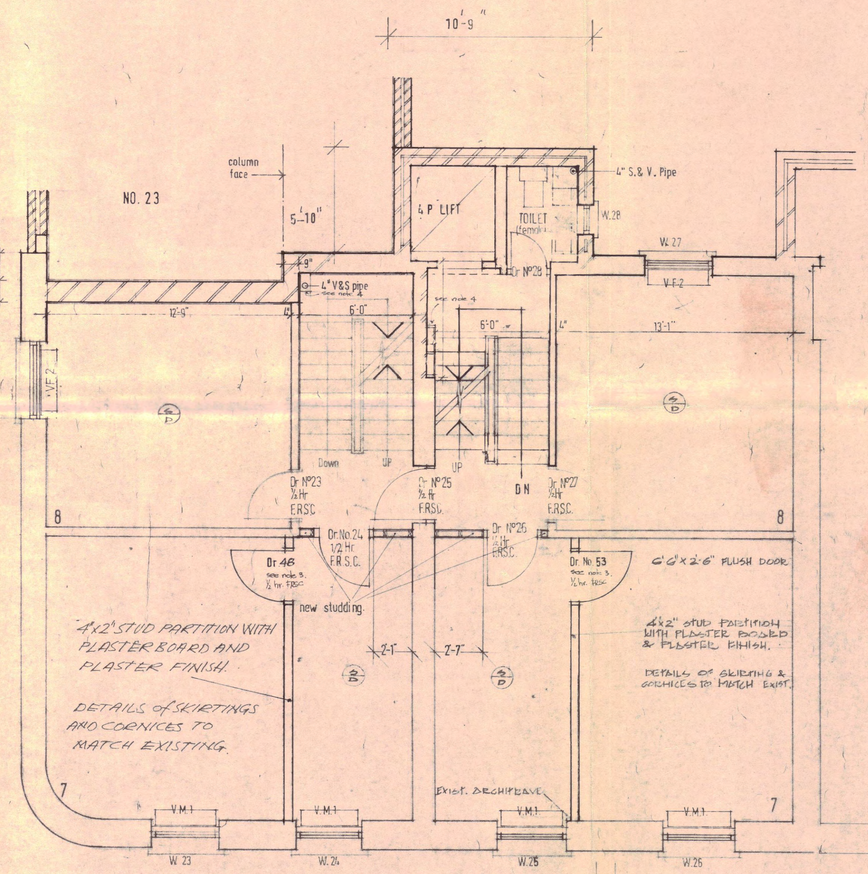

Second Floor Plans

CTP/N14/23/E/HB1143

LEGEND

1 ½ Hr.F.R.S.C.–½ Hour Fire Resisting Self Closing Door.

2 ALL WALLS EXISTING UNLESS OTHERWISE INDICATED.

3 12"x6" CLEAR GEORGIAN WIRE GLASS (5mm) VISION PANEL TO BE FORMED ON DOOR Nos 46 & 53

4 ALL SERVICE DUCTS IN STAIRCASE WELL MUST BE OF ½ HR. FIRE RESISTANT CONSTRUCTION AND WITHOUT OPENING.

5 SECONDARY LIGHTING WILL BE INSTALLED IN ALL INTERNAL STAIRCASE WELLS.

(D) SMOKE DETECTORS.

REVISION	BY	DATE
H. NEW STUD PARTITION ADDED to SECOND FLOOR		7-2-75
G. Dimensions added.	R.P.	13-10-74
Male and female toilets indicated. Duct in party wall ammended.	R.P.	9-10-74
a/c unit location adjusted	K.C.	20-9-74
Party wall between NO. 23 revised	K.C.	19-9-74
Soil & Vent pipe positioned in the rear wall	R.P.	10-9-74
Soil & Vent pipe indicated.	R.P.	30-8-74
F. Duct added	R.P.	20-8-74
E. Rear wall cut back & hatched, dimensions added. Air conditioning units indicated. Dimensions revised	R.P.	JULY 74
D. New studding indicated, one fireplace added, one removed.	R.P.	JULY '74
C. Toilet layout revised.	R.P.	MAY 74
B. Lift, toilet & staircase ammended.	R.P.	26-4-74

REVISION	BY	DATE
M. door & partition in RM. 6, no. 47 revised & relocated	K.C.	5 6 75
L. new stud partition & door added to rm. 6, no. 47	K.C.	15-5-75
K. Smoke detecters indicated. Note added.	R.P.	12-3-75
J. New stud partition added to second floor.	R.P.	27-2-75

contract title: 46-47 Bloomsbury Square.

drawing title: First & Second Floor Plans

scale: 1/4"=1'-0"
date: JAN 74
drawn: R.P.

T P Bennett & Son
Chartered Architects
246 High Holborn WC1V 7DU
Telephone 01 405 9277

contract: 4064
drawing number: 3
revision: M