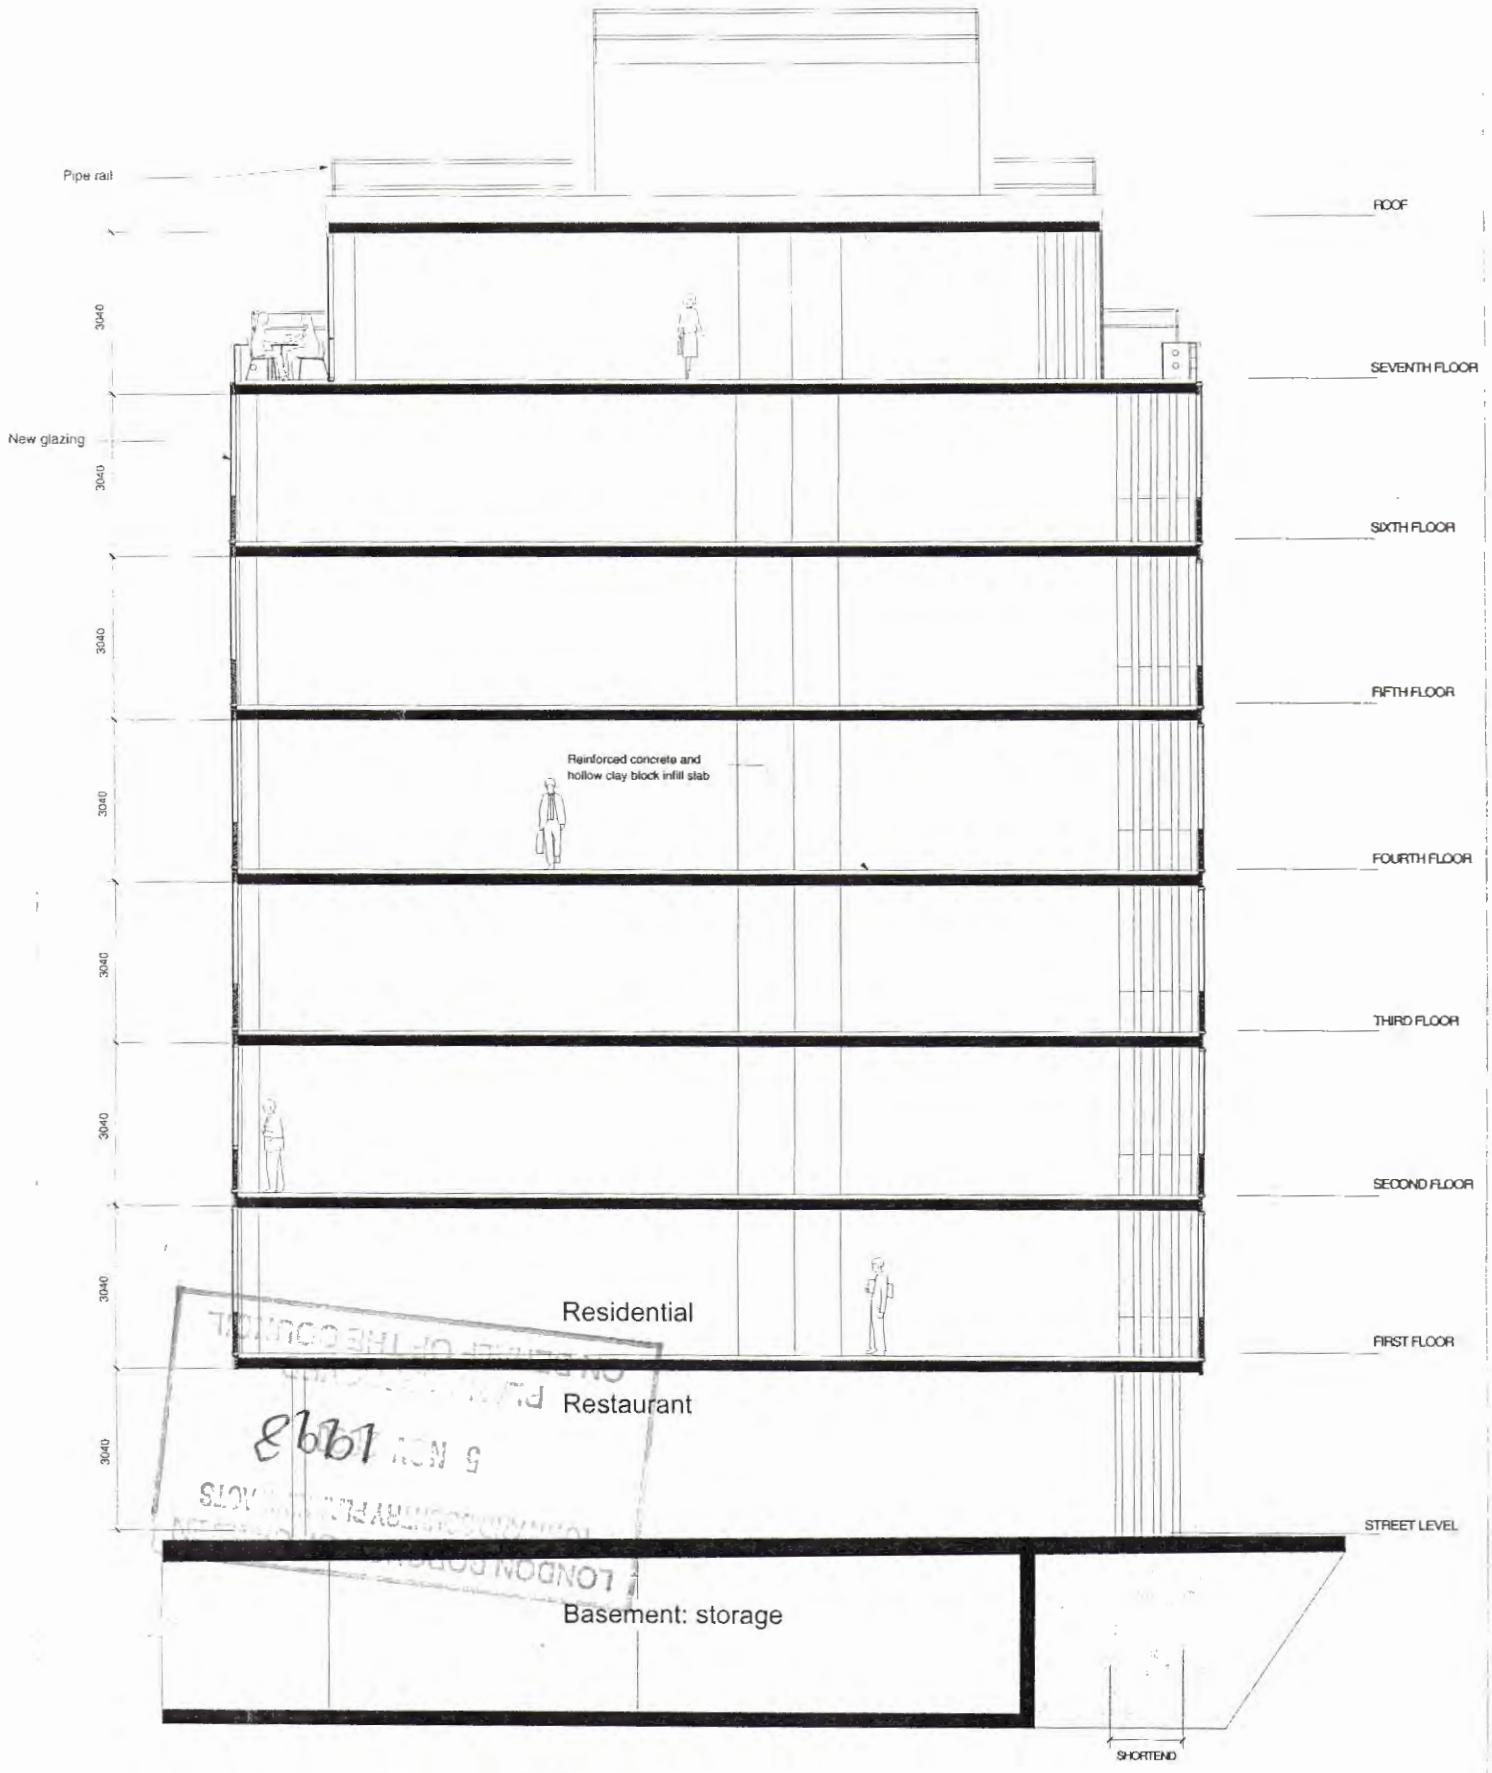

LONDON BOROUGH OF CAMDEN
TOWN AND COUNTRY PLANNING ACTS
5 NOV 1993
PLANNING SERVICES
ON BEHALF OF THE COUNCIL

For Planning

ARCHITECTS & DESIGNERS

Proctor House
100-110 High Holborn London WC1

PROPOSED SECTION GG
NE BLOCK

1:50-A1

578/02/21

OCTOBER 1997