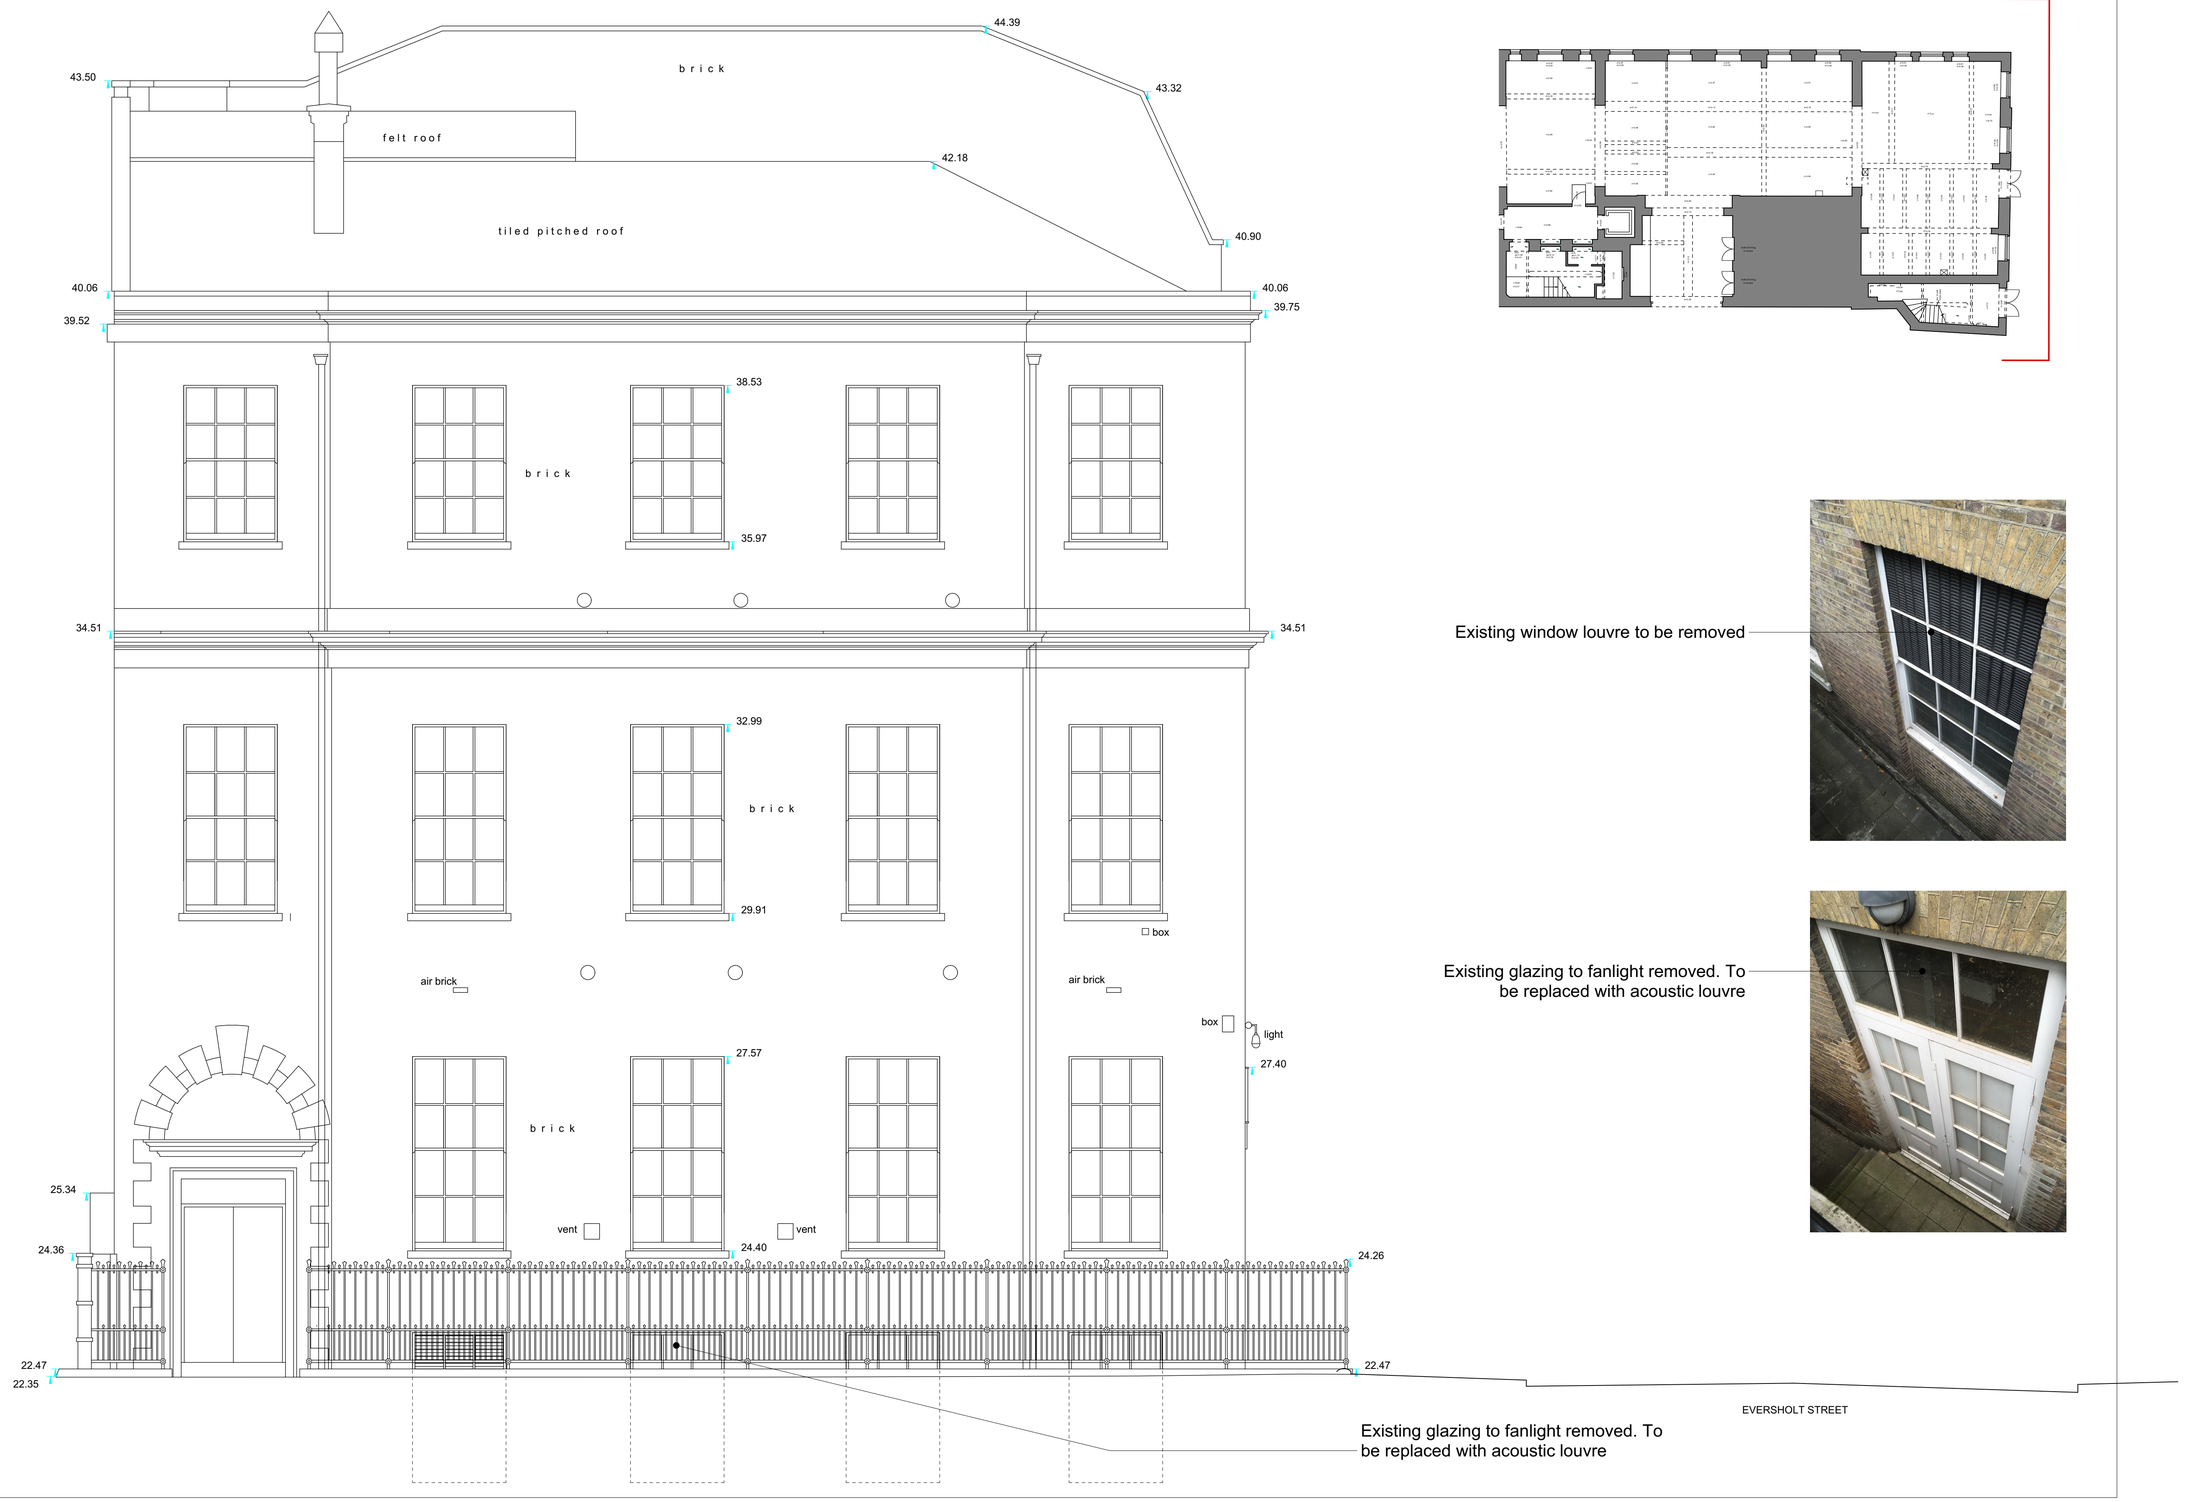

1 Existing Eastern Elevation
Scale: 1:50

DATUM 20.00m

Revision	Date	Amendment
PL1	22/07/2020	Issued for planning

Revision	Date	Amendment

Date			Project 163 Eversholt Street	Job Ref. 357
Scale	Drawn	Check	Title Existing Eastern Elevation	
Status		Client Ref	Drwg. no.	Rev.
July 2020 1:50@A1	SS	MH		

PLANNING - (EX)300 PL1

Hale Brown Architects Ltd. Unit 1.04, 170 Kennington Ln, Lambeth, London SE11 5DP
T: 020 3735 7442 E: mail@halebrown.com W: www.halebrown.com

halebrown architects

ons to be checked on site prior to commencement of any works, and/or preparation of any
ngs.
d dimensions to any structural or services elements are indicative only. See structural and
ineers drawings for actual sizes / dimensions.
g to be read in conjunction with all other Architect's drawings, specifications and other
' information.
ry systems shown on this drawing are to be installed strictly in accordance with the
ers/Suppliers recommended details.
ancies between information shown on this drawing and any other contract information or
ers/suppliers recommendations is to be brought to the attention of the Architect.