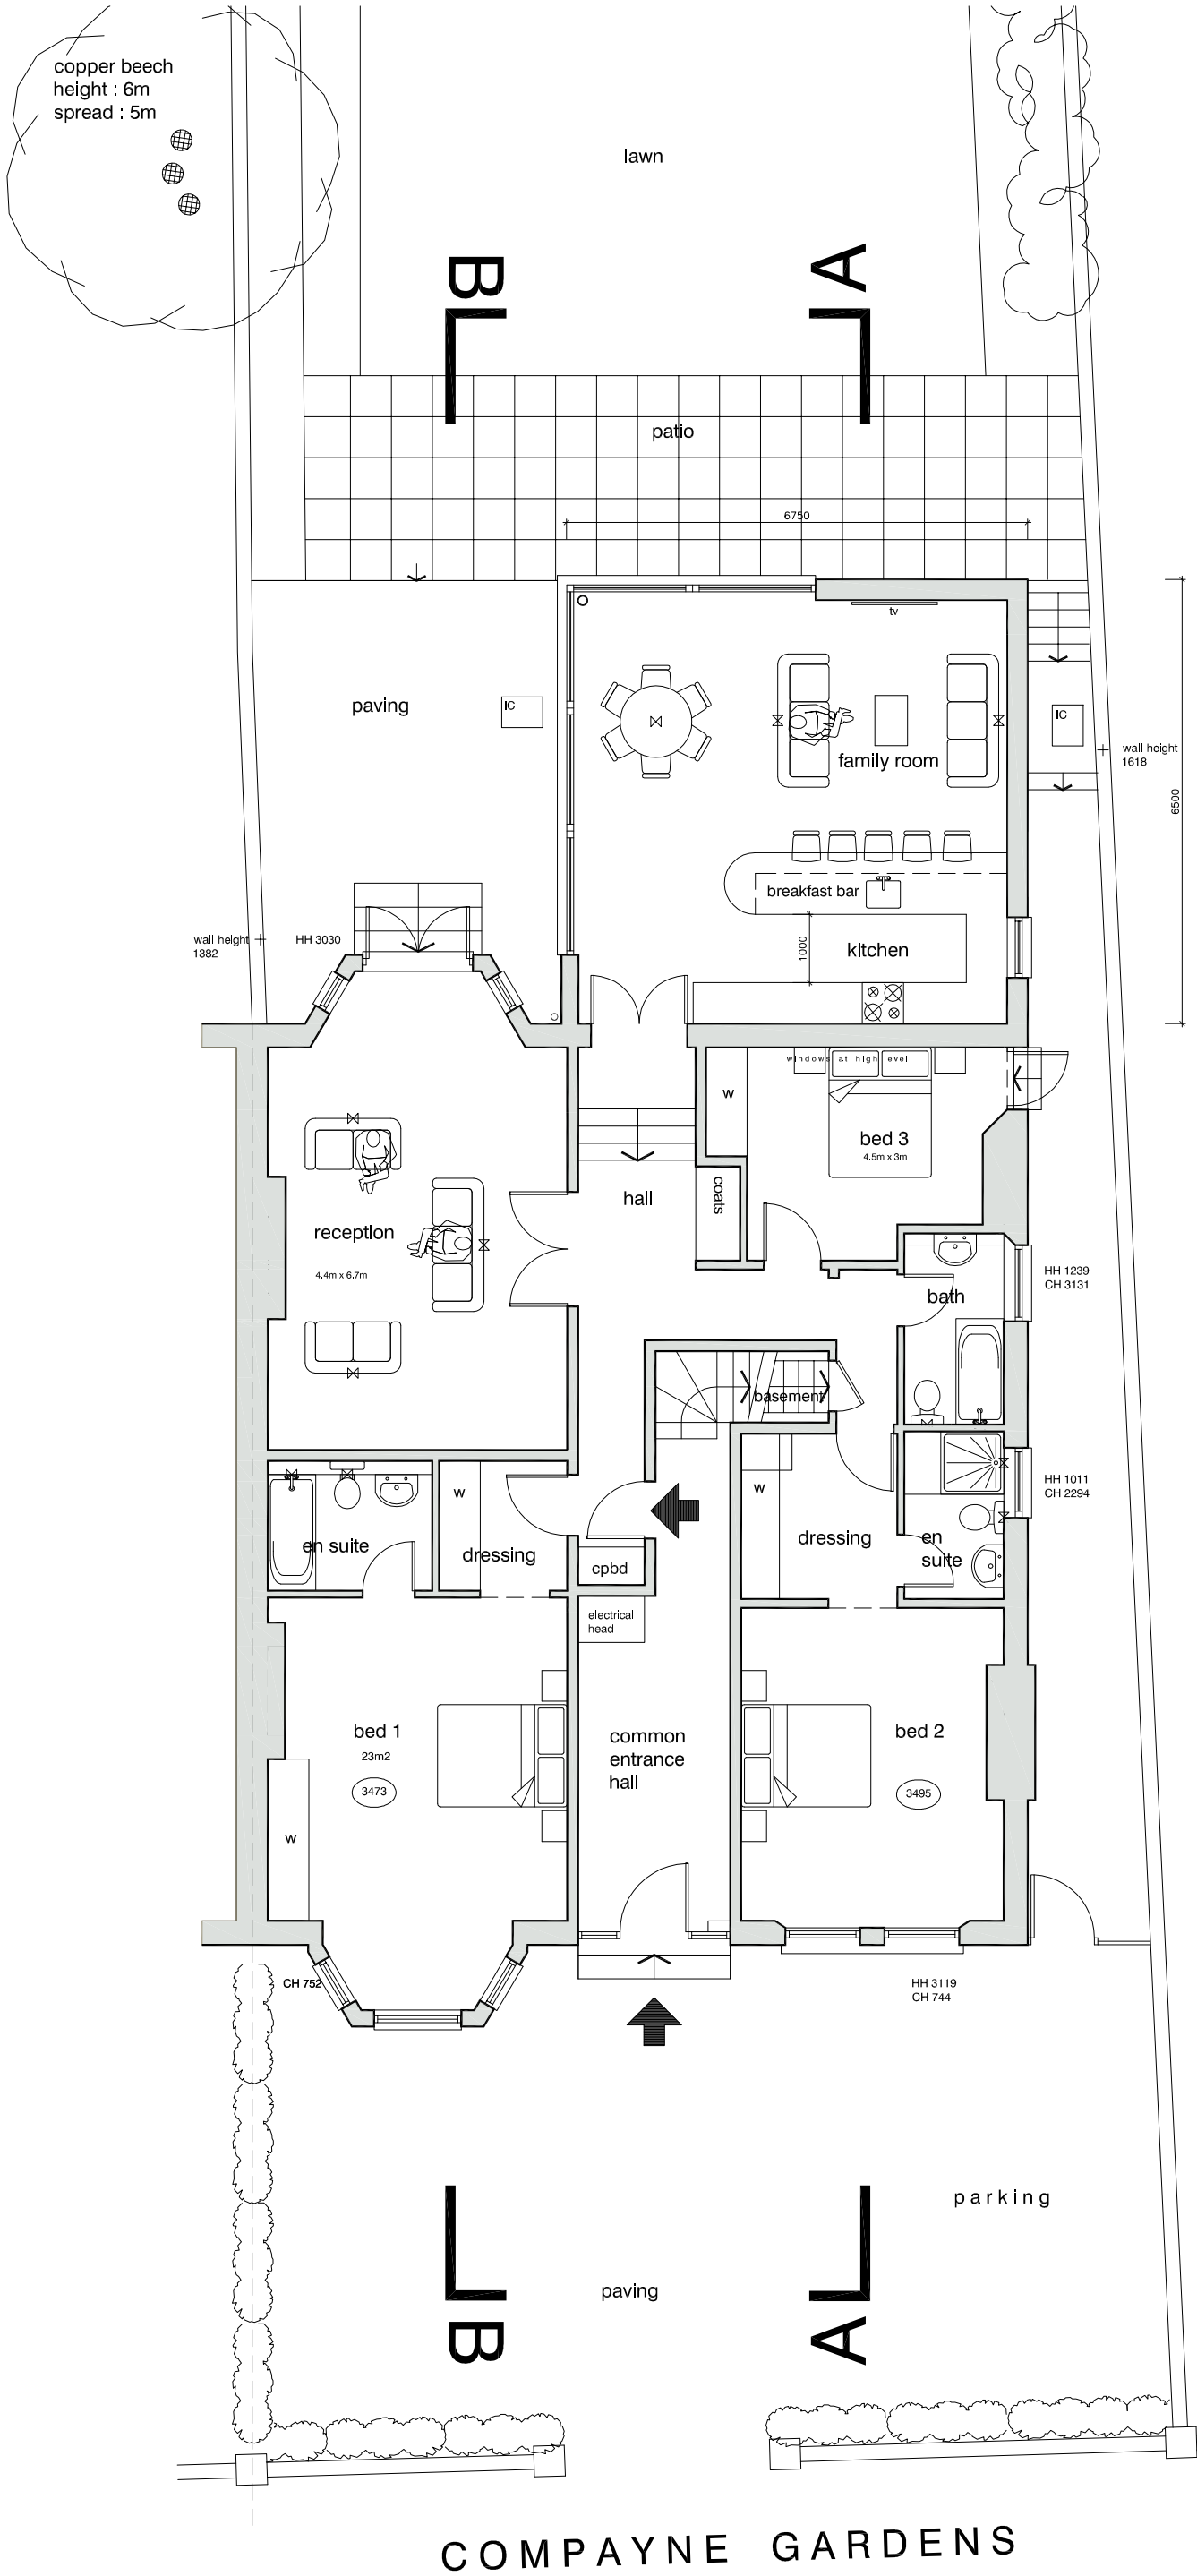

0 1 2 3 4 5 6 metres

scales 1: 50 @ A1
1 : 100 @ A3

N

ground floor plan as proposed

DVM
ARCHITECTS
4a Murray Street . London . NW1 9RE
Telephone 0207 485 2121 . Facsimile 0207 267 2527
e-mail: studio@dvmarch.com

Client
Christopher Ronus

Project
Flat 1 50 Compayne Gdns
London NW6 3RY

Title
Ground Floor Plan
as proposed

Scale	Date	Job No.
1:50	20.07.20	1897

Drawing No.	Rev.
1897–K13	A

All dimensions are to checked on site.

© This drawing is copyright and remains the property of David & Victoria Mercer at all times and may not be reproduced in part or whole without written consent.