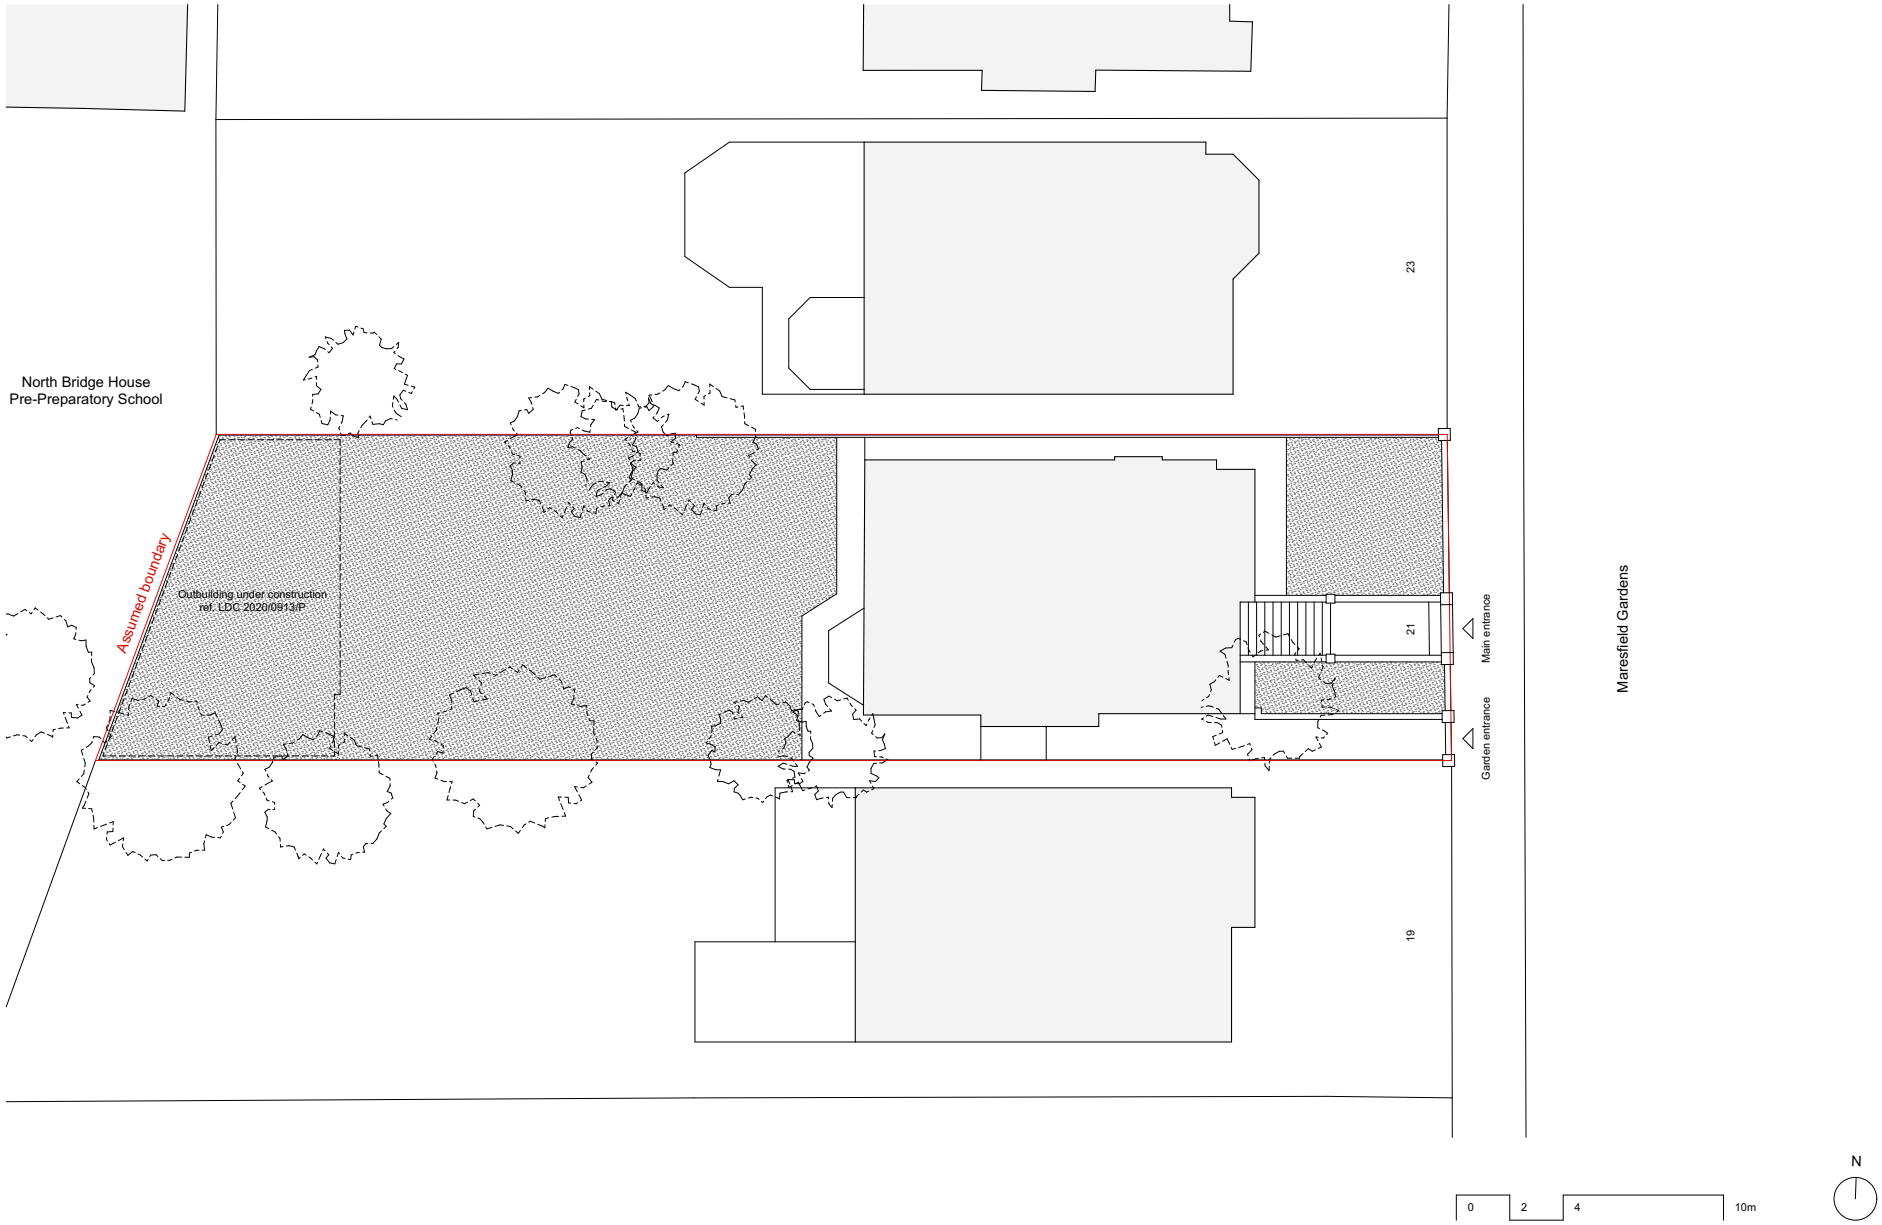

PINZAUER

44 Great Russell Street
London WC1B 3PA
www.pinzauer.com

Revision	Date	Description	Drawn	Check

Project
21 Maresfield Gardens

Project number
002

Client
Eli and Aliza Pine

Drawing name
Existing site plan

Drawing number
03

Date	**09/06/2020**
Scale / Format	**1:200 at A3 / 1:100 at A1**
Drawn / Checked	**GB / GB**
Approved	**GB**
CAD Reference	**002_PL_Existing GA.pln**

Revision
00
PLANNING