front elevation

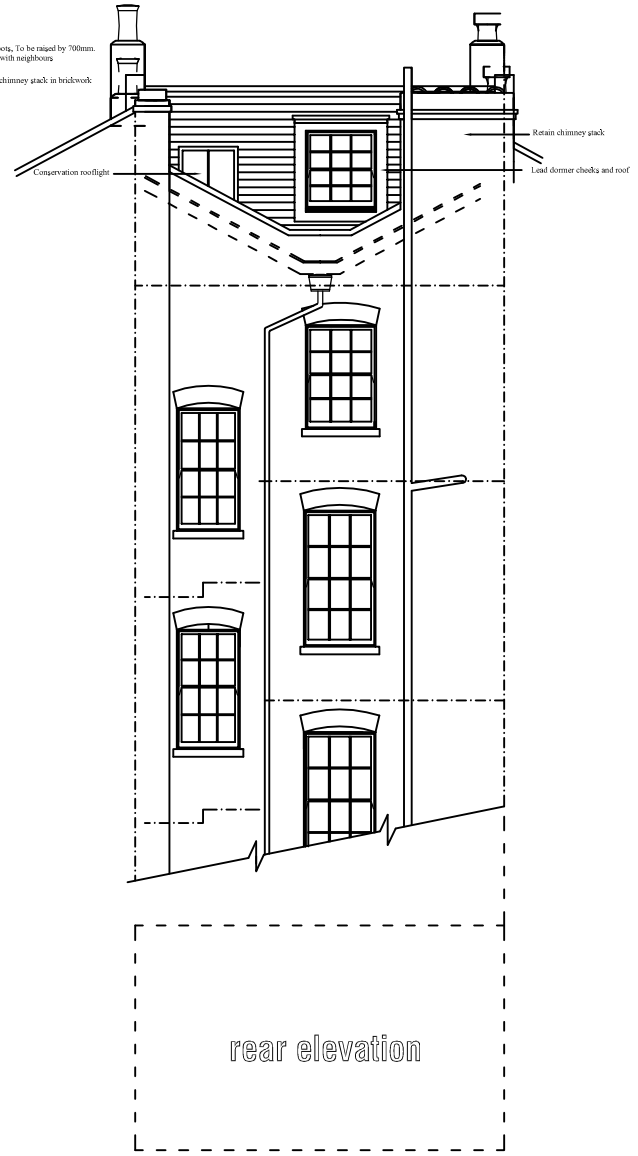

rear elevation

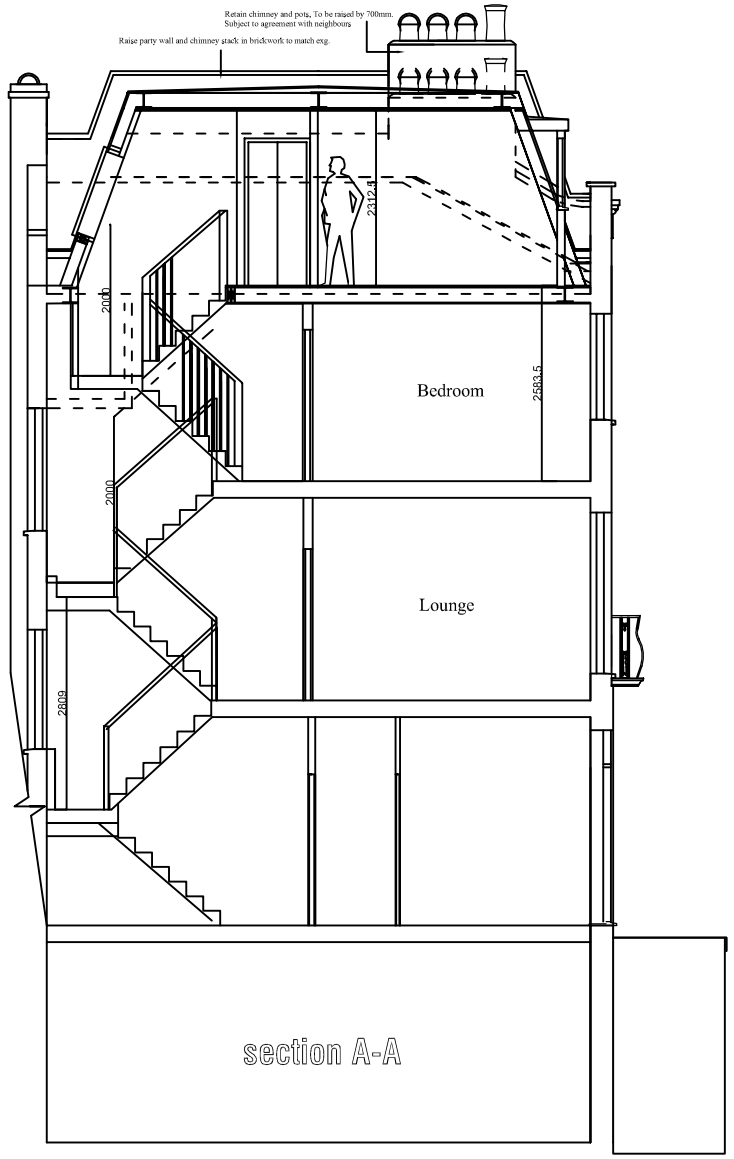

section A-A

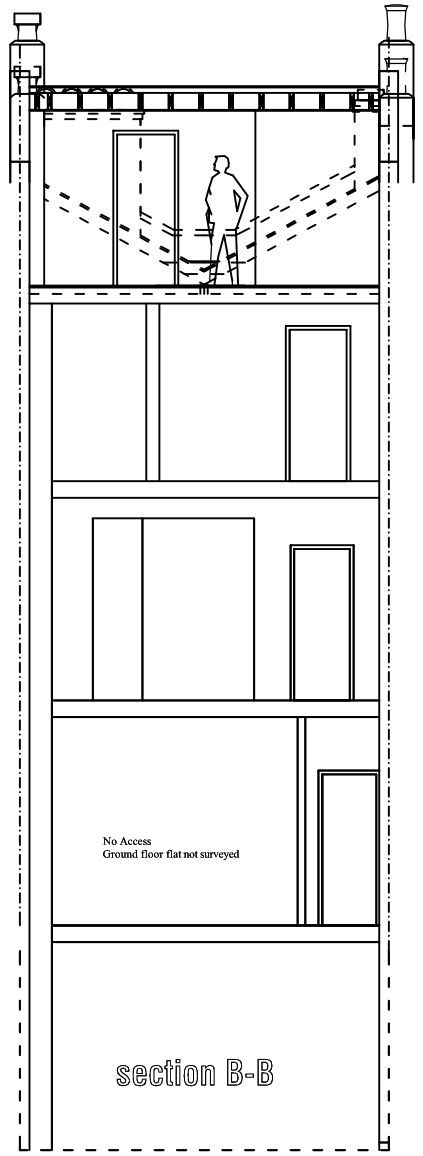

section B-B

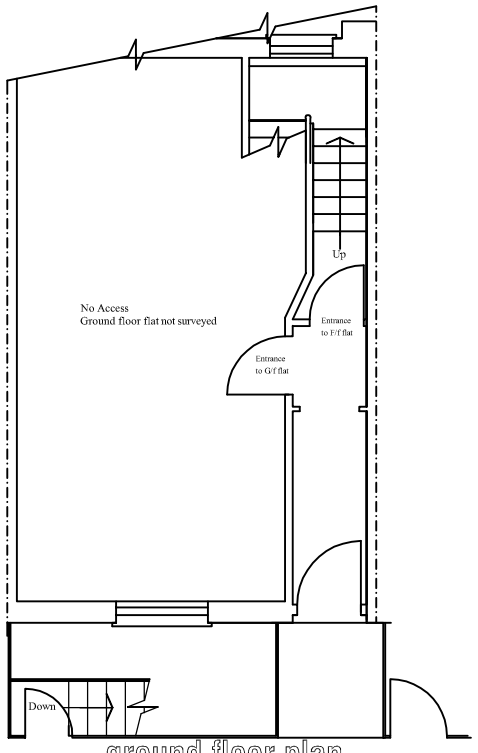

ground floor plan

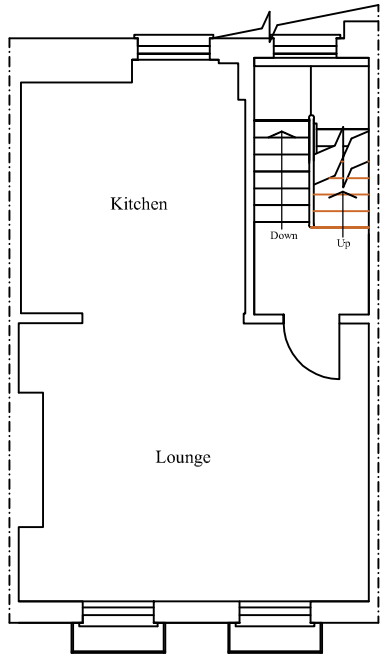

first floor plan

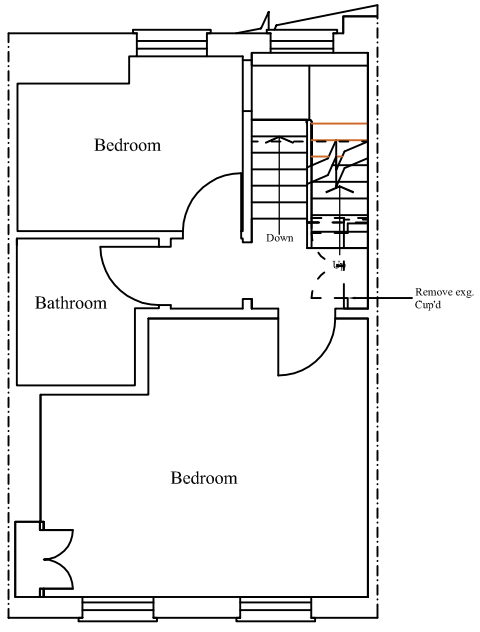

second floor plan

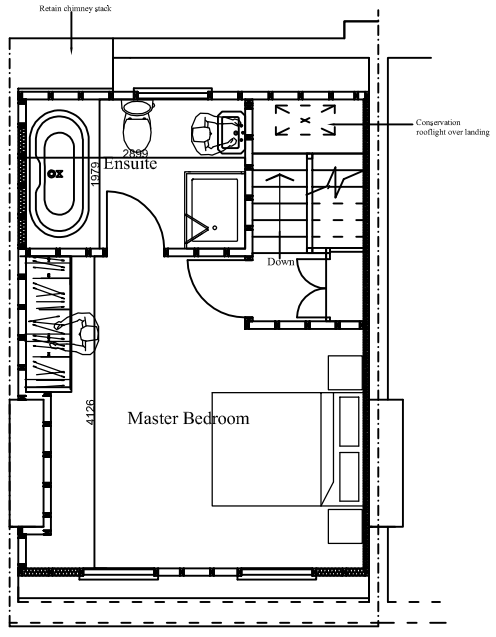

third floor plan

DO NOT SCALE :FIGURED DIMENSIONS ARE TO BE TAKEN IN PREFERENCE TO SCALED DIMENSIONS. NO WORK IS TO BE PUT IN HAND UNTIL SITE DIMENSIONS HAVE BEEN CHECKED AND ANY DISCREPANCIES REPORTED TO US. IF IN DOUBT ASK!

Scale 1:100@ A3 & 1:50@A1

0 1 2 3 4 5 6 7 8

project
43B Georgiana Street, London NW1

title
Proposed mansard roof extension to form new third floor

date
April 2020

scale
1:100 @ A3 & 1:50 @A1

STEVEN GRAY DESIGNS LTD
ARCHITECTURAL & SURVEYING SERVICES
36 Lakeside Crescent, Barnet EN4 8QJ
Tel: 020 3371 0629 Email: steve@gray-designs.co.uk
Web: www.gray-designs.co.uk

drawing number
3234/ 2

©COPYRIGHT