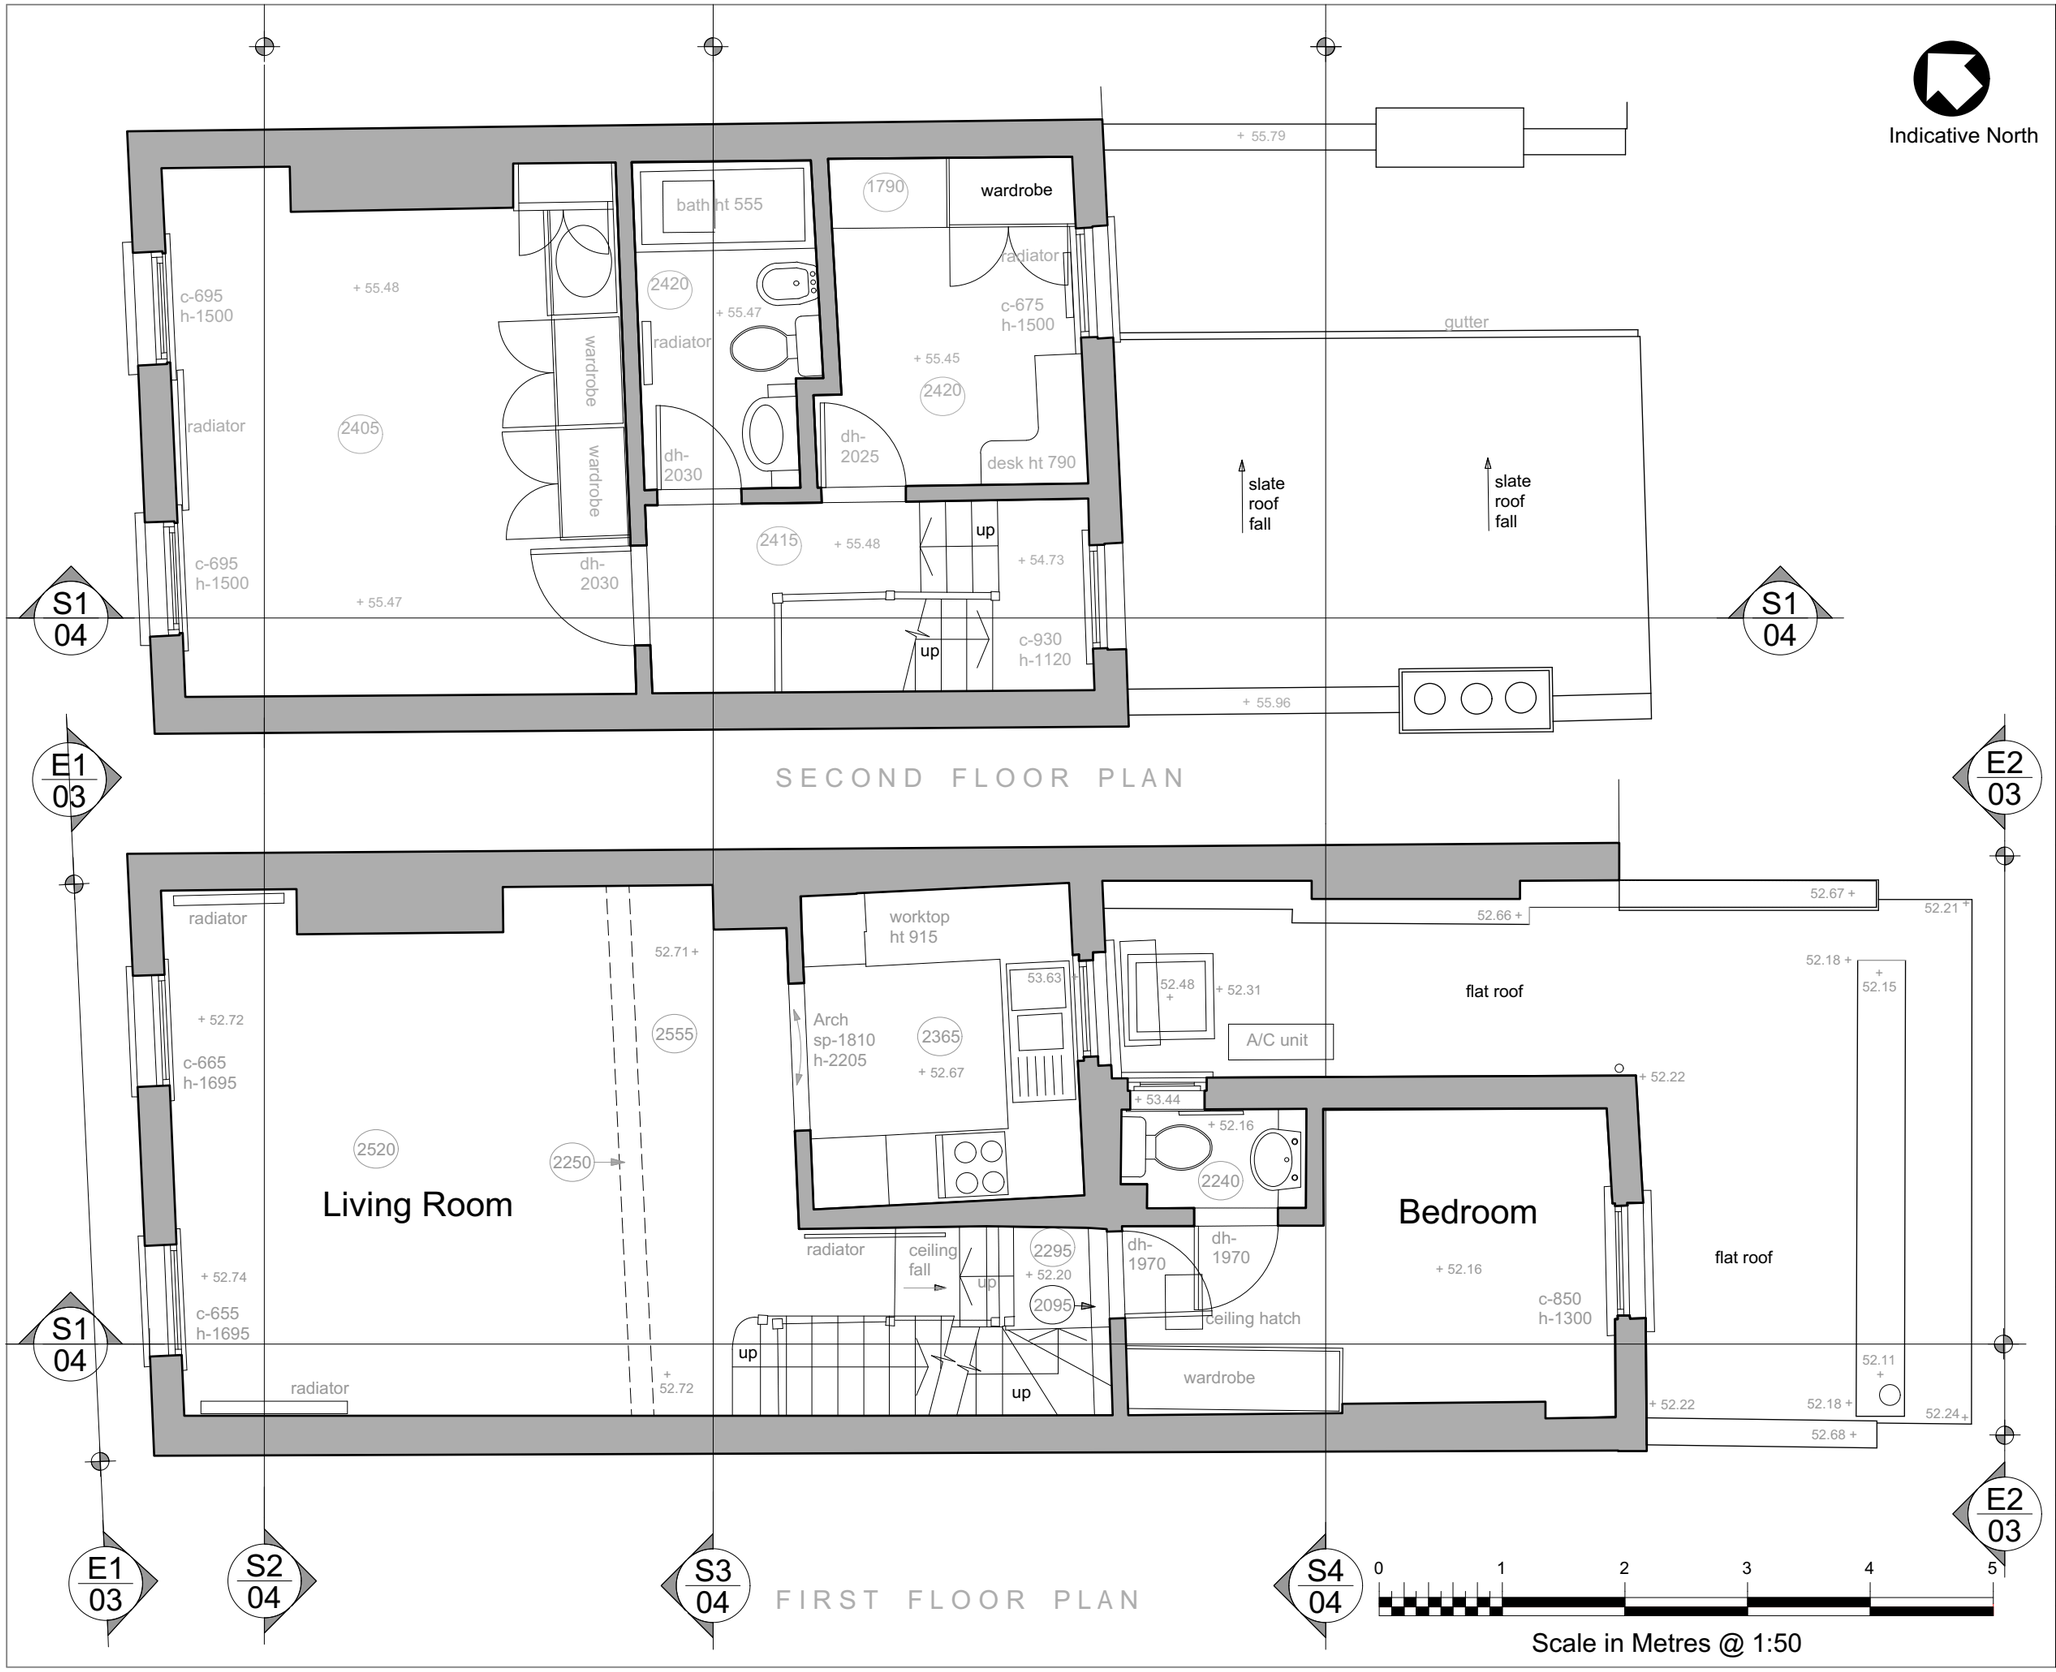


GENERAL NOTES

ALL SETTING OUT TO BE CONFIRMED ON SITE BY ARCHITECT

ALL DIMENSIONS TO BE CHECKED ON SITE PRIOR TO PRODUCTION, INSTALLATION OR CONSTRUCTION

| REV | DATE | NOTES | DR |
|---|---|---|---|
| P0 | 31.07.2020 | Planning Application | |

DRAWING STATUS

**PLANNING**

CLIENT

MR. CHARLES PALMER

ARCHITECT

**V1 STUDIO** BJA Architects

1 Cecile Park
Crouch End
London N8 9AX

T: 07740 427 046
info@bjaarchitects.co.uk
www.v1studio.com

PROJECT

**20 FLASK WALK,**
**LONDON NW3**

DRAWING TITLE

EXISTING

First & Second Floor Plan

| DATE | ISSUE DATE |
|---|---|
| 07.07.2020 | 31.07.2020 |

| SCALE | SHEET SIZE |
|---|---|
| 1:50 @ A3 | A3 |

| DRAWING | REVISION |
|---|---|
| **2001FLA - 201** | **P0** |