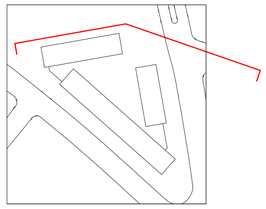

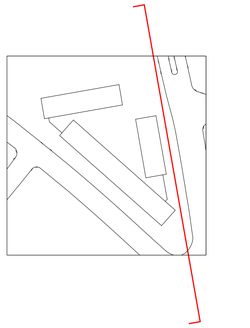

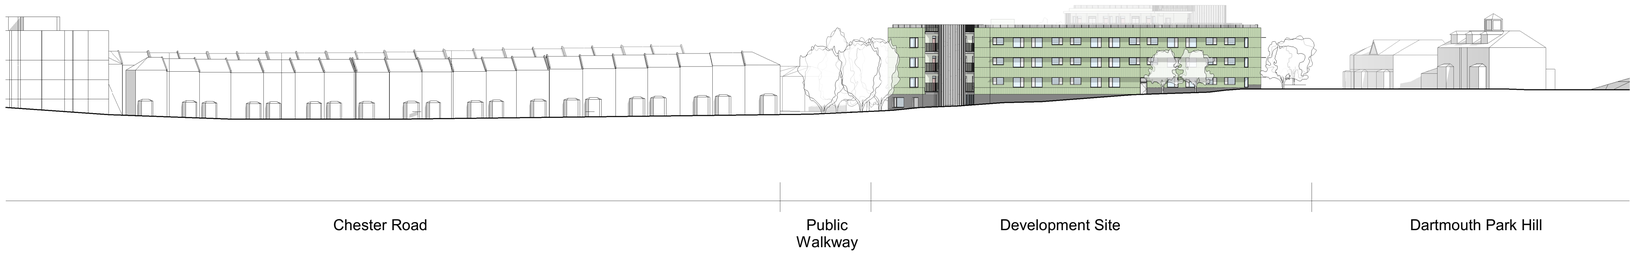

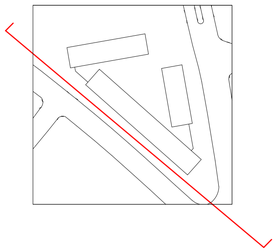

All drawings to be read in conjunction with specifications, schedules and all other consultant information.

Do not scale from this drawing. Use written dimensions only. All dimensions to be checked on site. This drawing is based on dimensional survey information provided by others. Bell Phillips Architects cannot accept responsibility for the accuracy of this survey information.

Any errors or omissions to be reported to Bell Phillips Architects immediately, prior to work being carried out.

This drawing remains the copyright of Bell Phillips Architects.

Notes

0 5 10 25 50 m

Key Plan

Rev	Issued by	Description	Date
P1		Planning Submission	07.07.20

REVISIONS

Project 0614 CHESTER ROAD

Title PROPOSED SITE ELEVATIONS

Date	Drawn by	Checked by	Scale at A1
07.20	AW/FH	AT	1 : 500

BELL PHILLIPS ARCHITECTS

Unit 305, Metropolitan Wharf
70 Wapping Wall
London E1W 3SS

T 020 7234 9330
E info@bellphillips.com
W www.bellphillips.com

Status PLANNING

Drawing Number 0614-BPA-06250

Revision P1