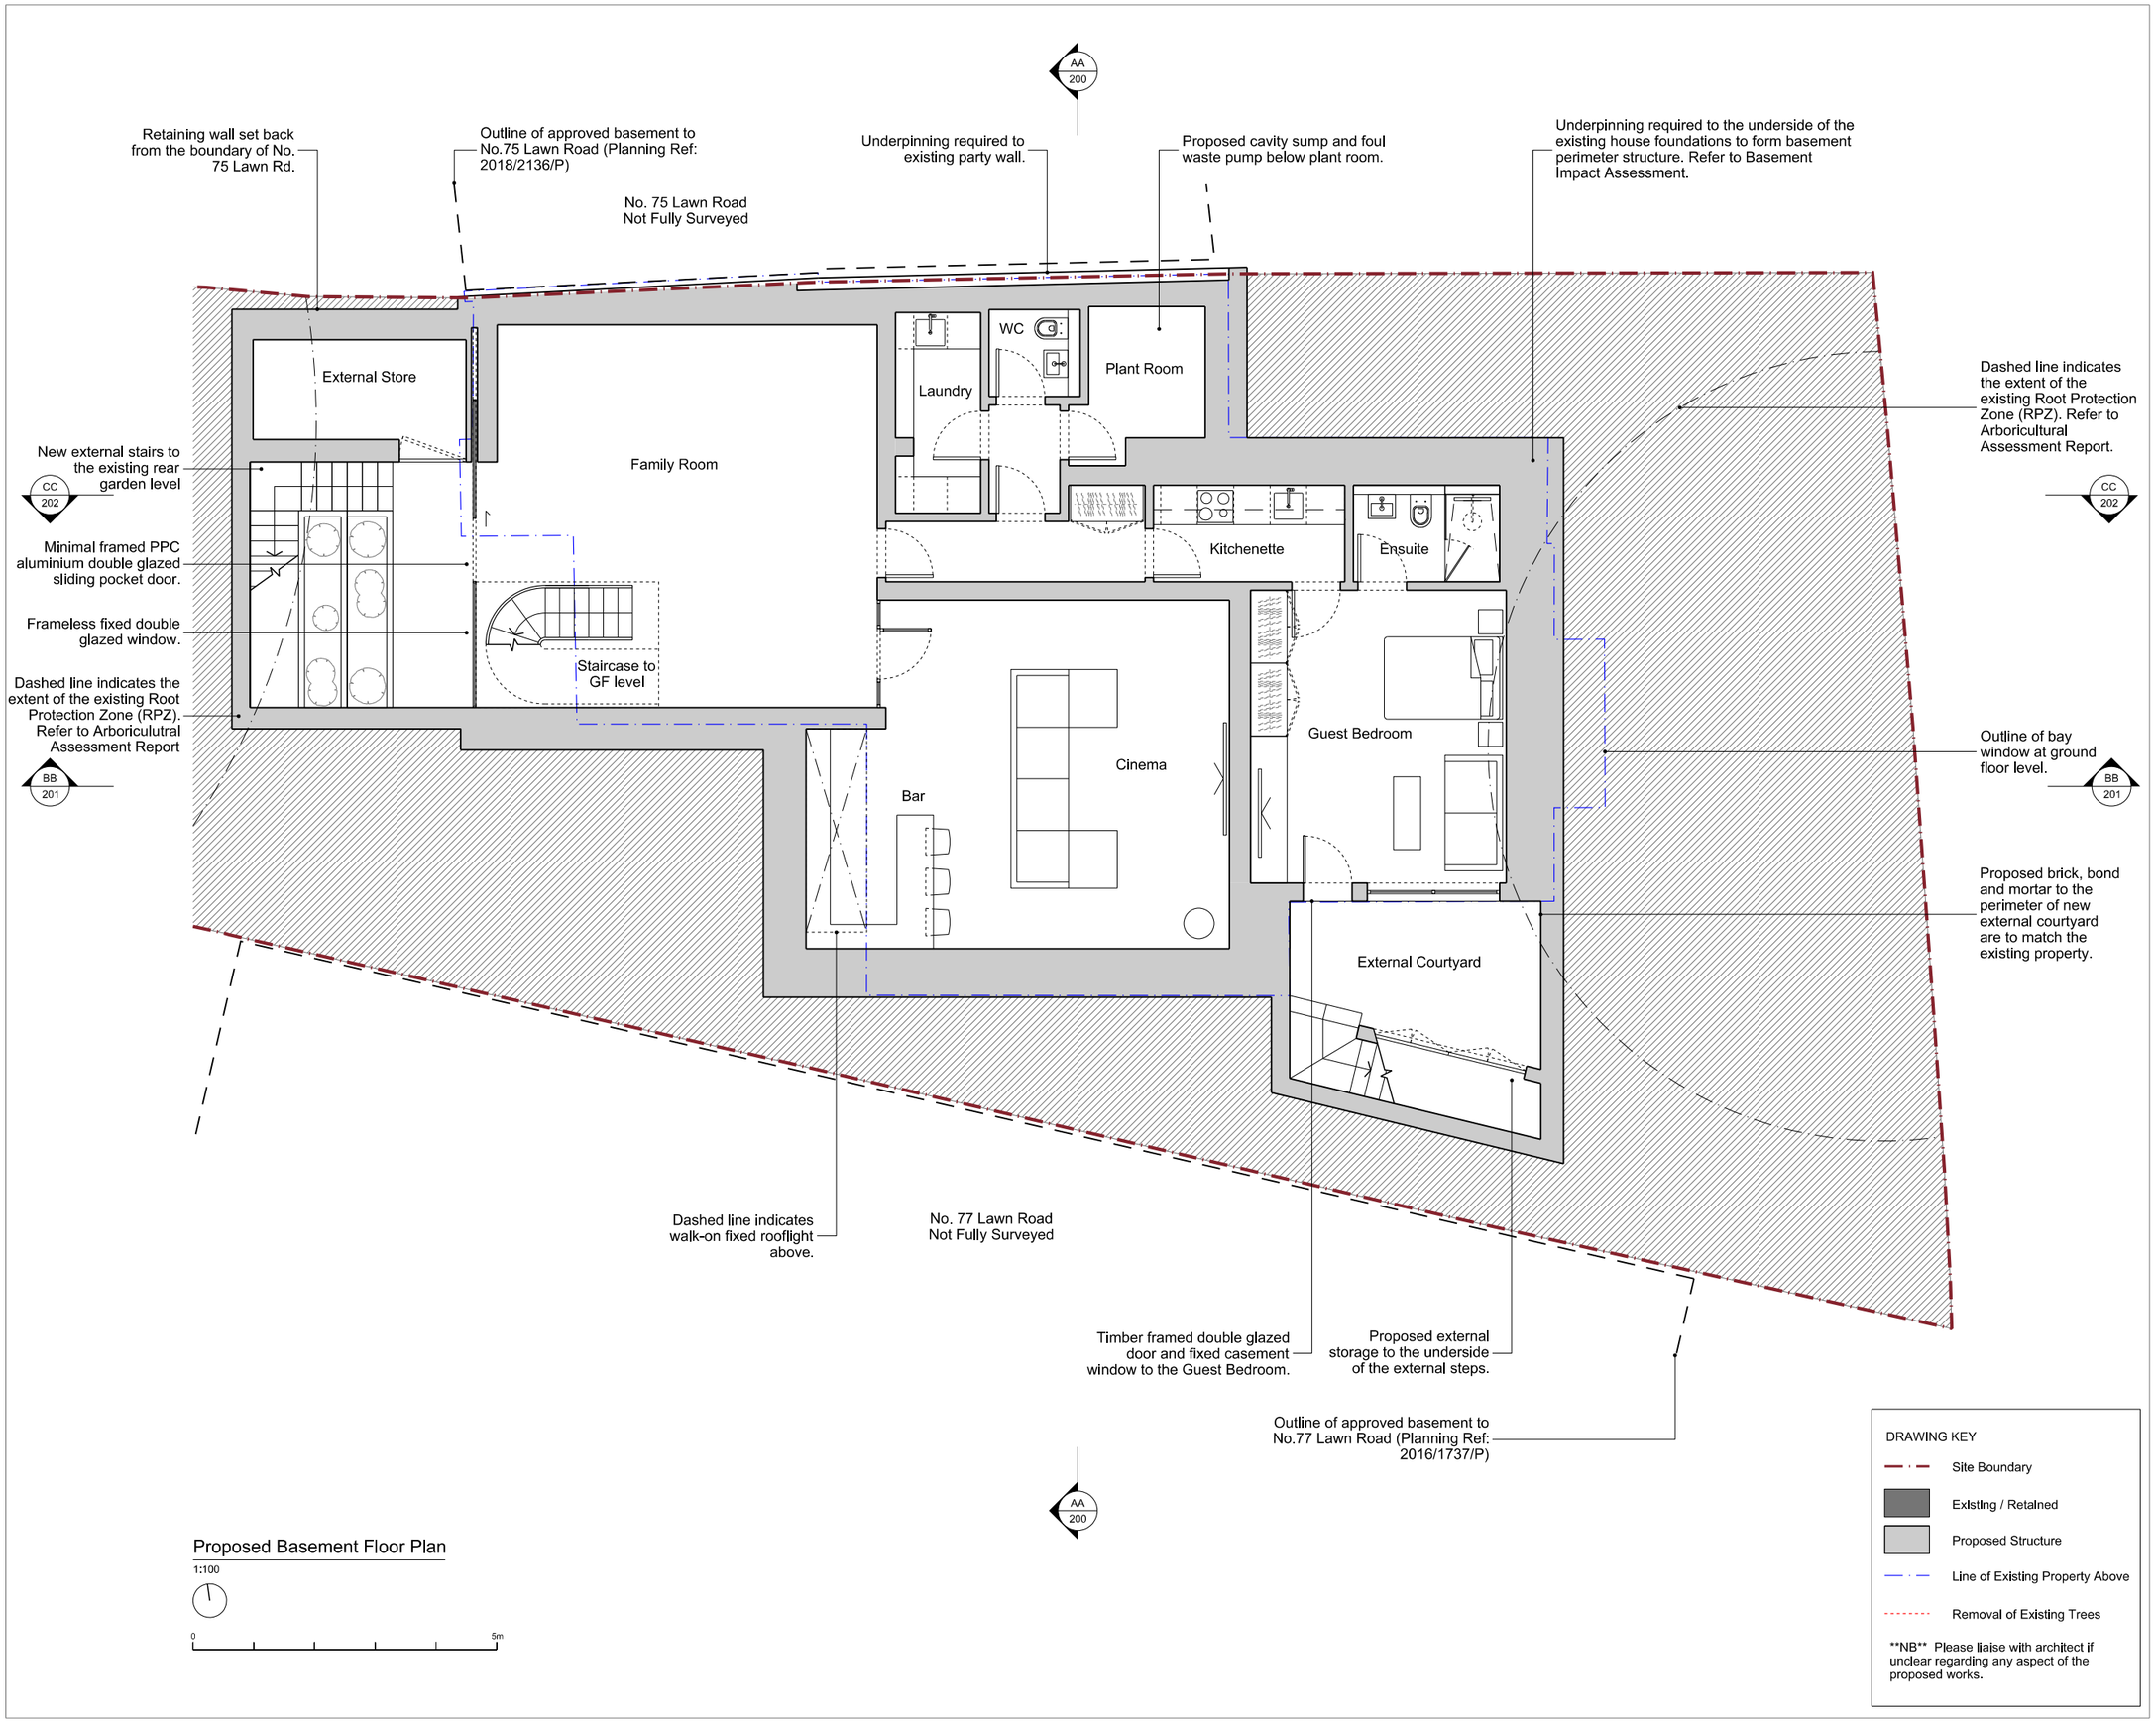

Proposed Basement Floor Plan

1:100

0 5m

Copyright Cousins & Cousins Architects.

No implied license exists. This drawing should not be used to calculate areas for the purposes of valuation. All dimensions be checked on site by the contractor and such dimensions to be their responsibility. Do not scale drawings.

All work must comply with relevant British Standards and Building Regulations requirements. Drawing errors and omissions to be reported to the architect.

Rev	Date	Reason For Issue	Chk
D	28/07/2020	Revised Planning Submission	SPH
C	24/07/2020	For Client Comment	SPH
B	17/07/2020	For Comment	SPH
A	18/06/2020	For Information	SPH

Project
76 Lawn Road
NW3 2XB

Client
Private

Title
General Arrangement
Proposed Basement Plan

Status
PLANNING

Project Number	Date	Scale @ ISO A3
20007	15/06/2020	1:100

Revision	Drawn By	Approved By	Drawing Number
D	JB	SPH	LR076-P100

cousins
cousins

Bedford House
125-133 Camden High Street
London
NW1 7JR

info@cousinsandcousins.com
www.cousinsandcousins.com