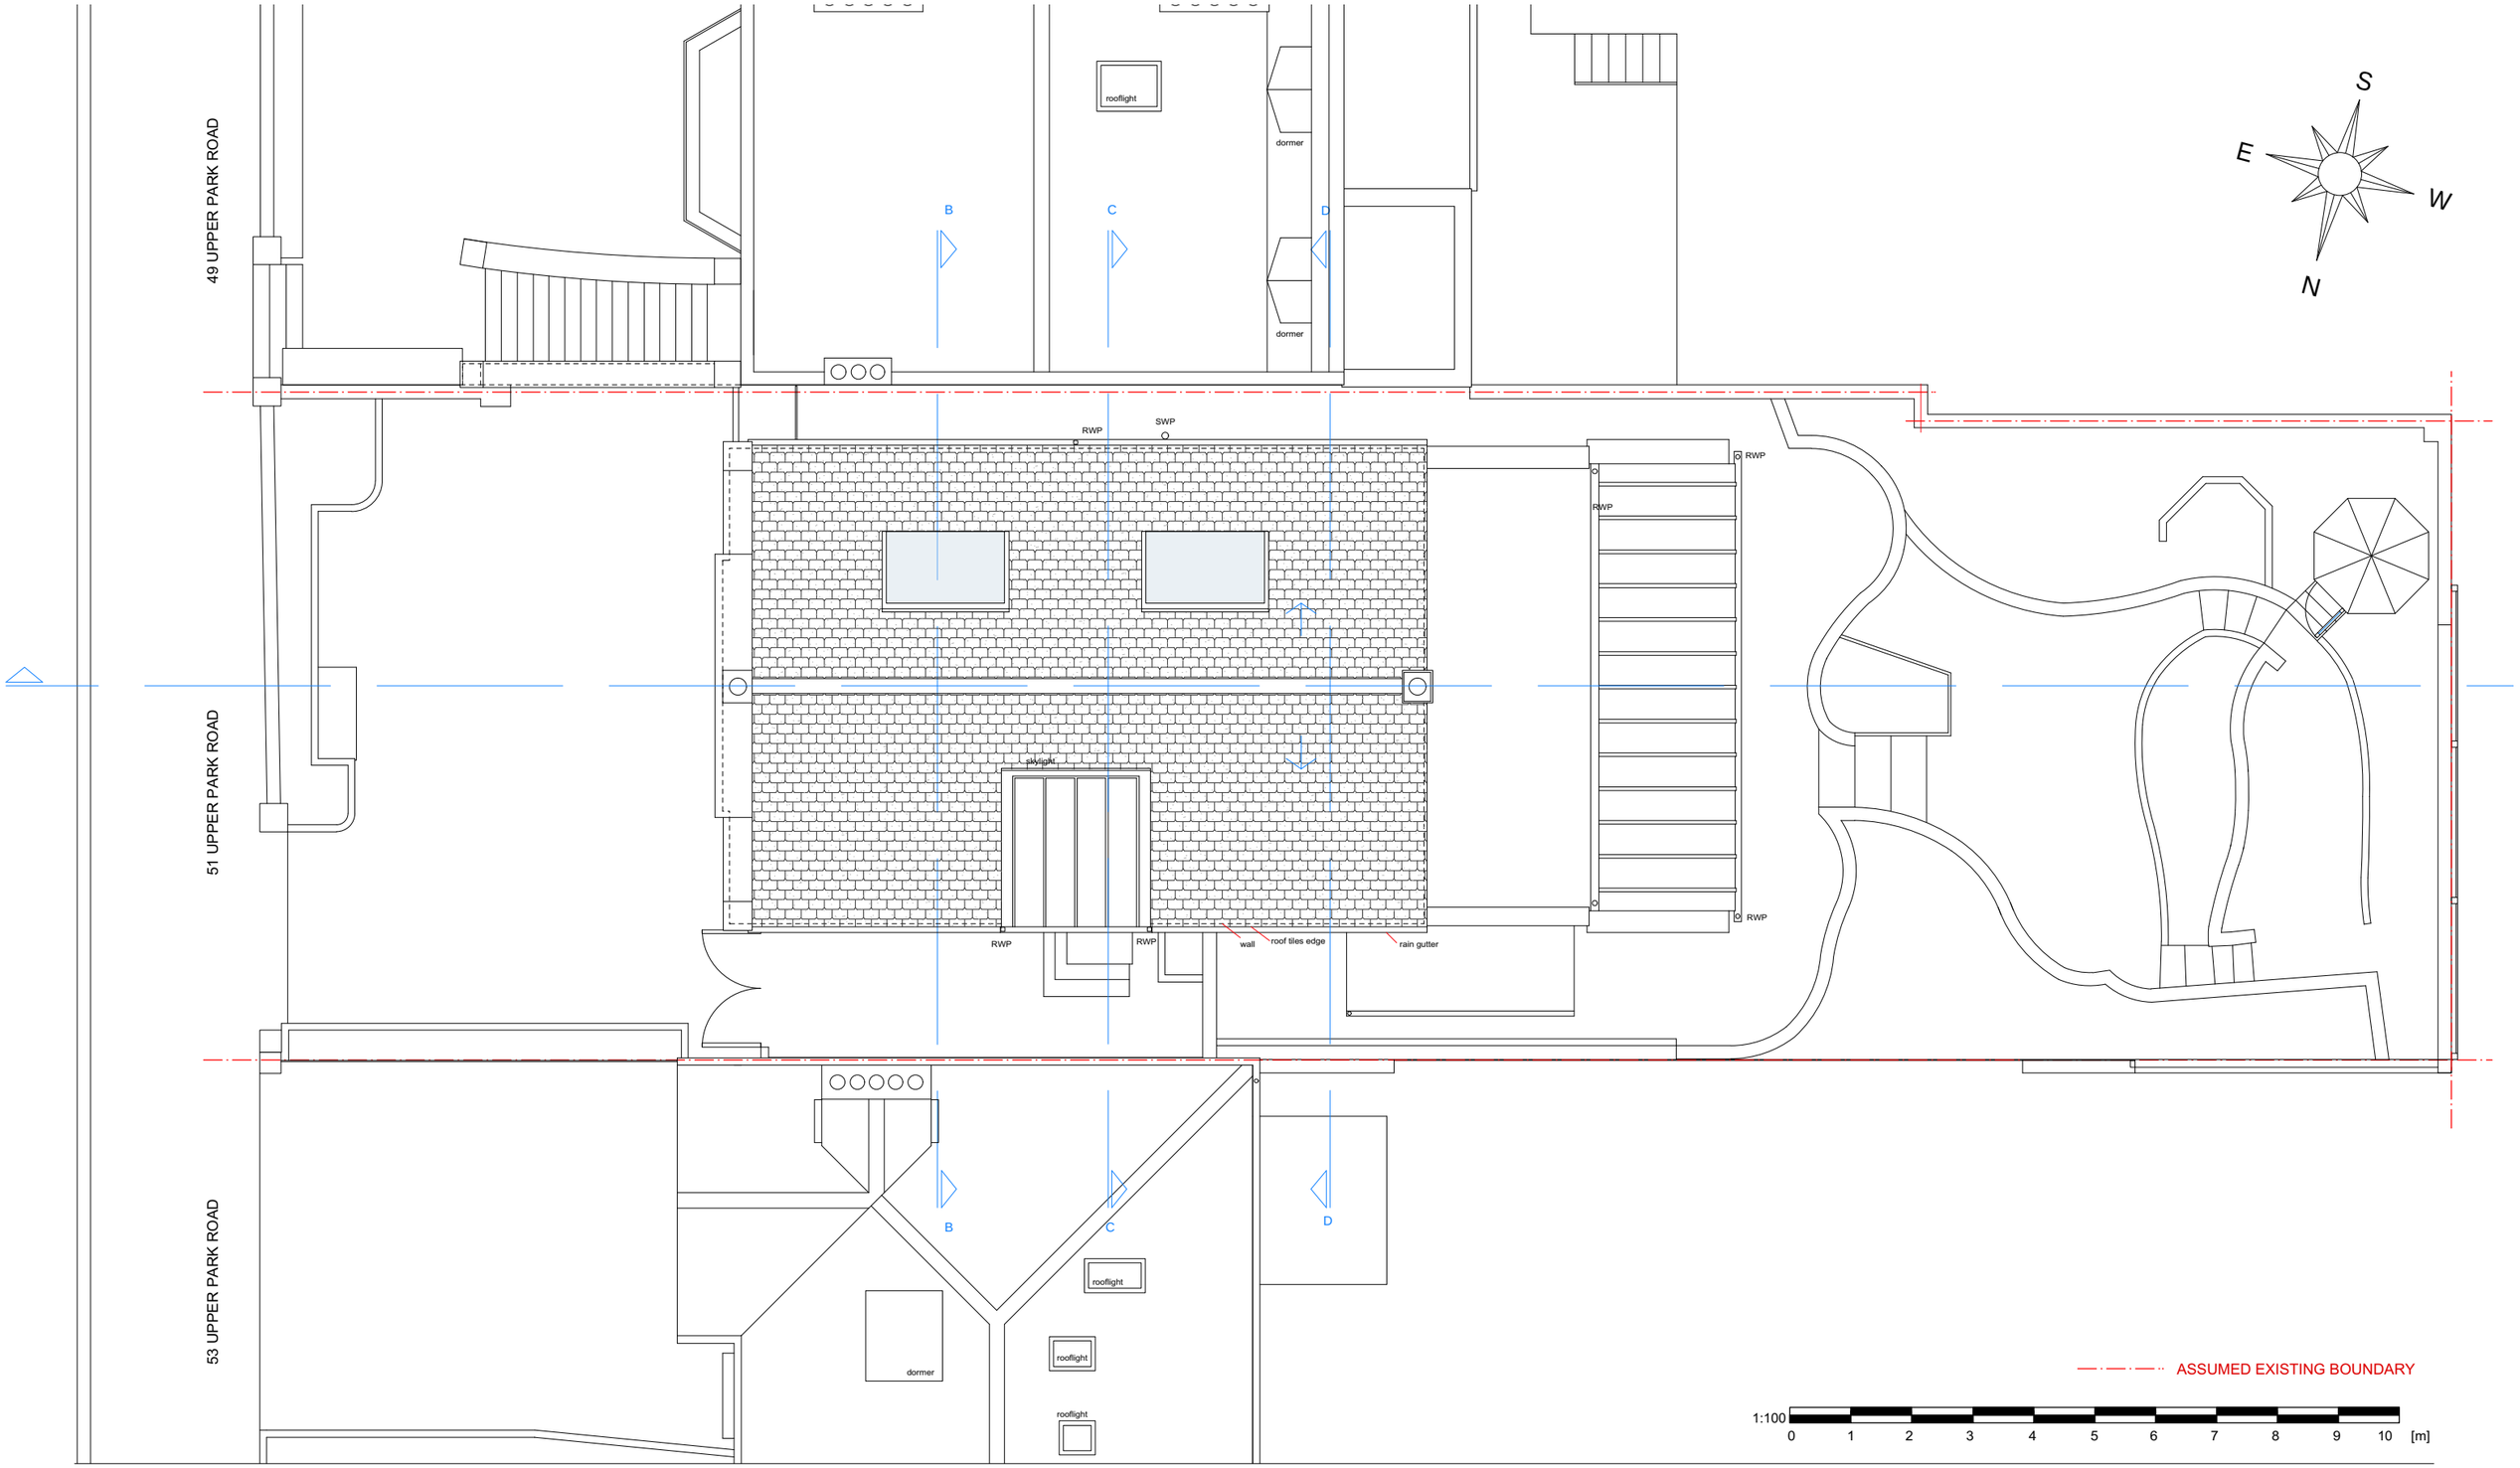

EXISTING ROOF PLAN

REV.	DATE	DESCRIPTION	REV.	DATE	DESCRIPTION	REV.	DATE	DESCRIPTION

NOTE:

FOR THE PURPOSE OF PLANNING ONLY DRAWINGS CAN BE SCALED OFF.

ALL DIMENSIONS ARE IN MILLIMETERS. INCONSISTENCIES ARE TO BE REPORTED TO THE ARCHITECT IMMEDIATELY.

COPYRIGHT IS HELD BY SIMON MILLER ARCHITECTS LTD.

CLIENT: ROSE-LEE LEVY

PROJECT: GROUND FLOOR SIDE AND REAR EXTENSION. FIRST FLOOR REAR EXTENSION. NEW WINDOWS AND NEW EXTERNAL PAVING

SITE: 51 UPPER PARK ROAD LONDON NW3 2UL

DRAWING TITLE: EXISTING ROOF PLAN

SIMON MILLER ARCHITECTS
T+44 (0)20 8201 9875
info@simonmillerarchitects.com
simonmillerarchitects
11 Portsdown Mews
Temple Fortune
London NW11 7HD

DATE:	JANUARY 2020
DRAWN BY:	ZR
SCALE:	1:100
DRAWING NO.:	486 EX04
REVISION:	-