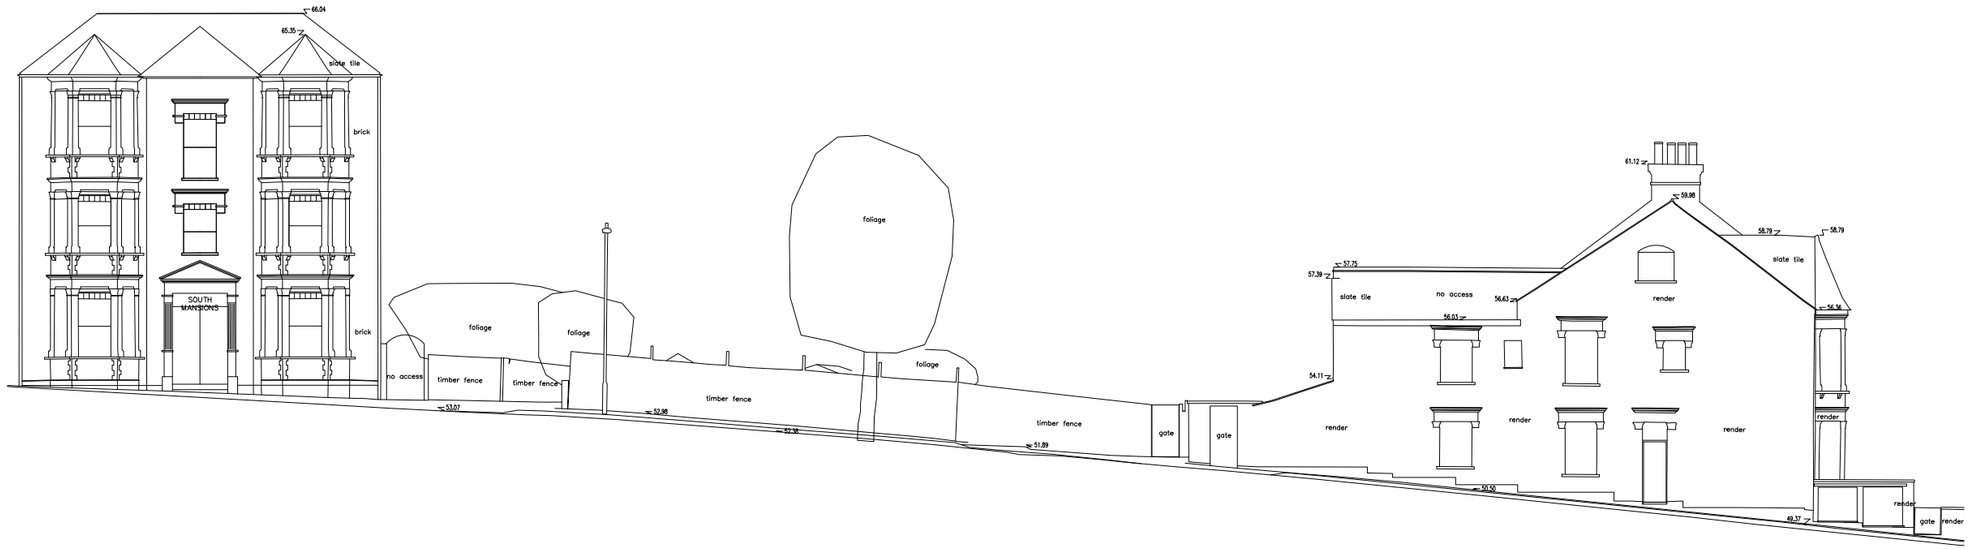

NOTES:

- Drawing based upon the digital information issued by Dando Surveying Ltd in June 2019.
- Information to read in conjunction with supporting submission documentation.
- All dimensions subject to a tolerance of +/-5mm.

0 1m 2m 5m 10m

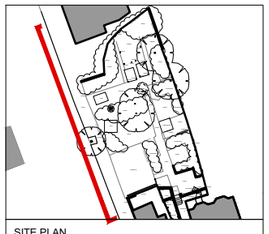

SITE PLAN

KEY: SECTION CUTS

DATE	STATUS	REVISION	DESCRIPTION
07.08.2020	-	PL01.01	PLANNING

Do not scale from this drawing
All dimensions to be confirmed on site
Information contained within this drawing is the sole copyright of EMRYS Architects Ltd and is not to be reproduced without permission
EMRYS Architects are to be notified immediately of any discrepancies

EMRYS
CAP House | 9-12 Long Lane | London | EC1A 9HA
mail@emrysarchitects.com
www.emrysarchitects.com T : 020 7726 5060

JOB NO. 1912 CLIENT ANX DEVELOPMENTS

TITLE 1 HILLFIELD RD

DWG 00 Survey Drawings (Existing) South West Elevation

DRAWN HG CHECKED GE DATE 07.08.2020 SCALE @ A3 1/200

STATUS DESCRIPTION PLANNING STATUS CODE - REVISION PL01.01

DRAWING NUMBER 1912-EMR-HR-ZZ-AP-A-00102