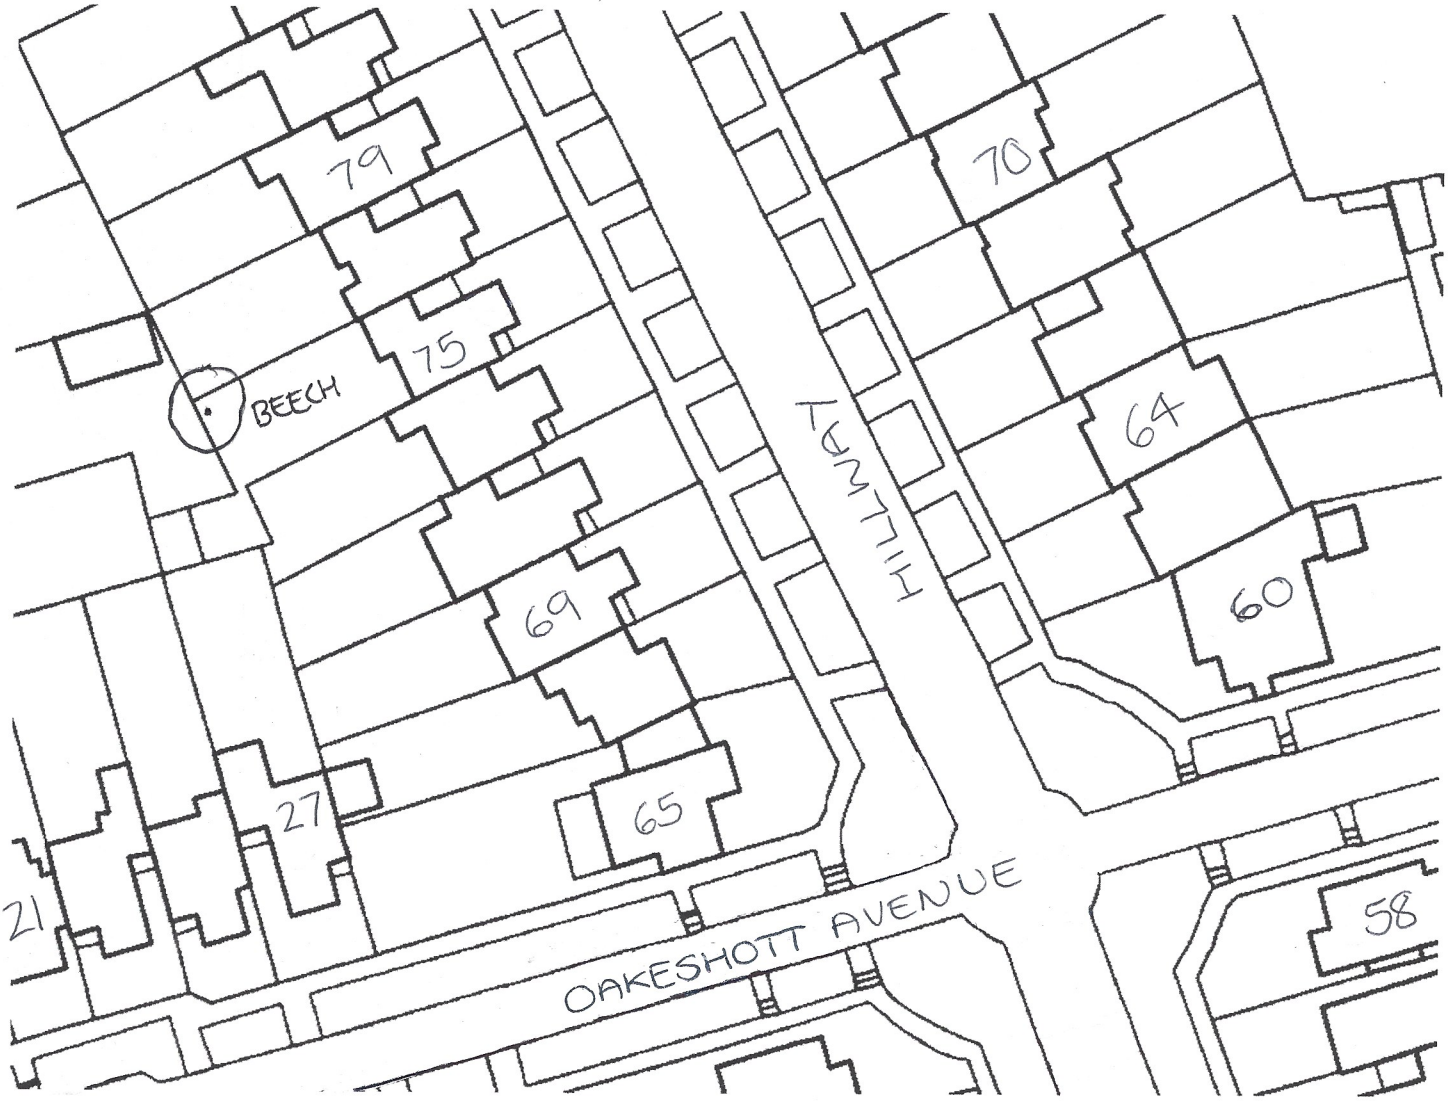

CLIENT

LORD JOHN HENDY
75, HILLWAY,
LONDON,
N6 6AB

AGENT

CUSTOM CUTTERS TREE SPECIALISTS LTD
46, STANLEY ROAD,
LONDON,
N11 2LE