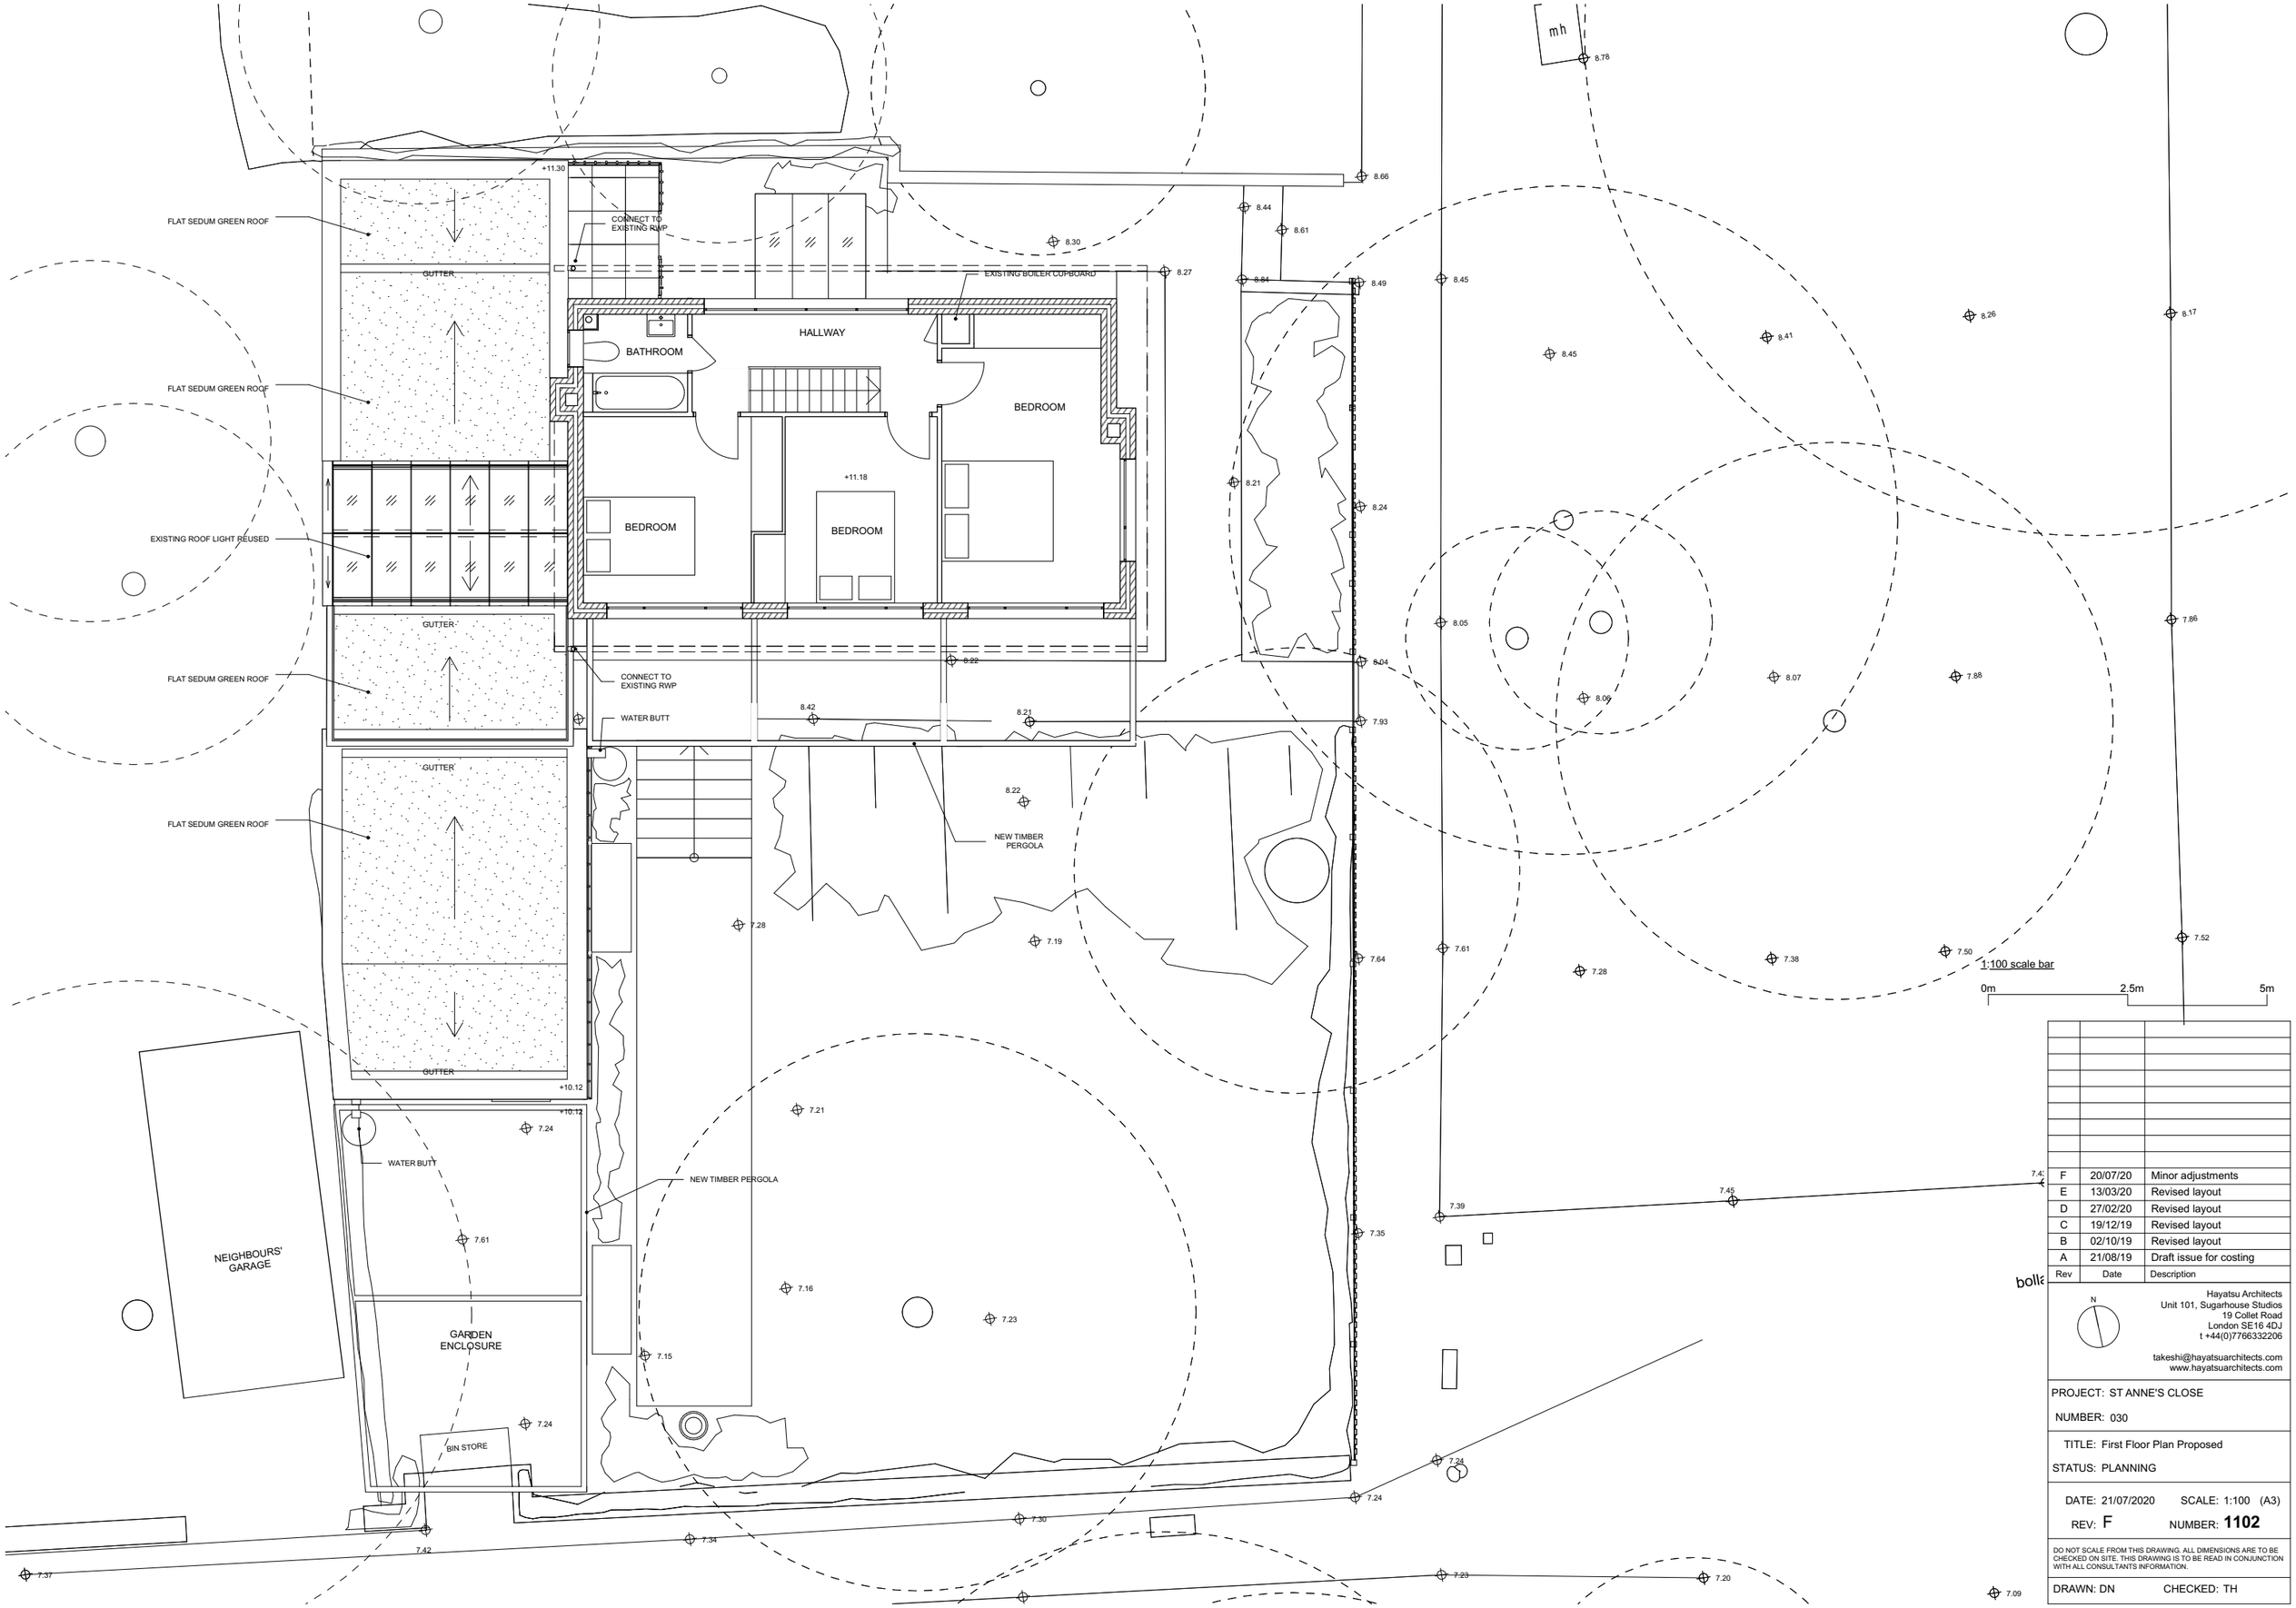


| Rev | Date | Description |
|---|---|---|
| F | 20/07/20 | Minor adjustments |
| E | 13/03/20 | Revised layout |
| D | 27/02/20 | Revised layout |
| C | 19/12/19 | Revised layout |
| B | 02/10/19 | Revised layout |
| A | 21/08/19 | Draft issue for costing |

Hayatsu Architects
Unit 101, Sugarhouse Studios
19 Collet Road
London SE16 4DJ
t +44(0)7766332206

takeshi@hayatsuarchitects.com
www.hayatsuarchitects.com

PROJECT: ST ANNE'S CLOSE

NUMBER: 030

TITLE: First Floor Plan Proposed

STATUS: PLANNING

DATE: 21/07/2020 SCALE: 1:100 (A3)

REV: F NUMBER: **1102**

DO NOT SCALE FROM THIS DRAWING. ALL DIMENSIONS ARE TO BE CHECKED ON SITE. THIS DRAWING IS TO BE READ IN CONJUNCTION WITH ALL CONSULTANTS INFORMATION.

DRAWN: DN CHECKED: TH