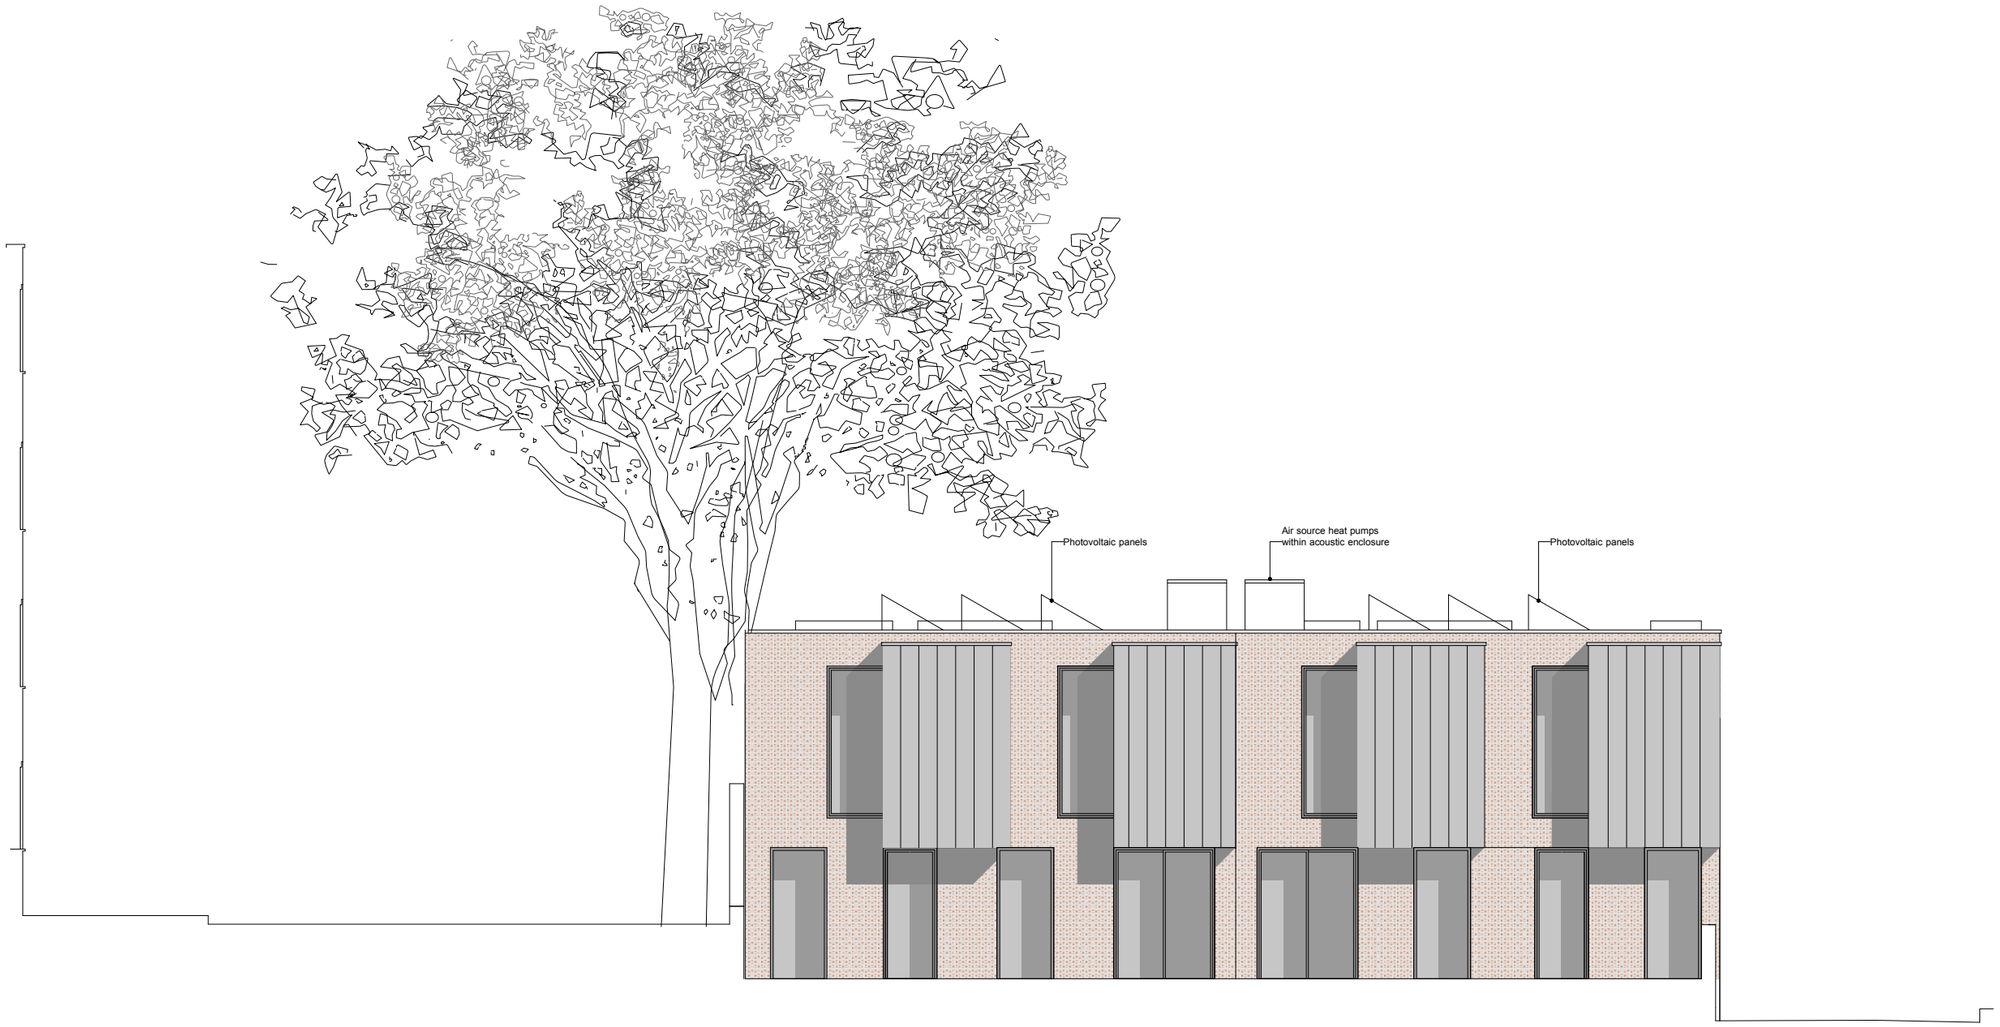

Front West Elevation 66 Fitzjohns Avenue

5m
4m
3m
2m
1m
0m

t 020 89680279
m 077 98854810
richard@webb-architects.co.uk
WEBB ARCHITECTS LIMITED

Drawing to be read in conjunction with consultants information.
Do not scale from drawing.
All dimensions to be checked on site.
Drawing only to be used for purposes indicated.
Notify Architect of any discrepencies.
©WEBB ARCHITECTS LIMITED

REV:-
A- 01.03.16- Elevation revised- second floor omitted
B- 02.11.16- Windows revised
C- 11.03.20- Air source heat pumps added to roof

66 FITZJOHNS AVENUE

PROPOSED FRONT ELEVATION

1:50 @ A1, 1:100 @ A3

FOR INFORMATION

1169.03.11(C)