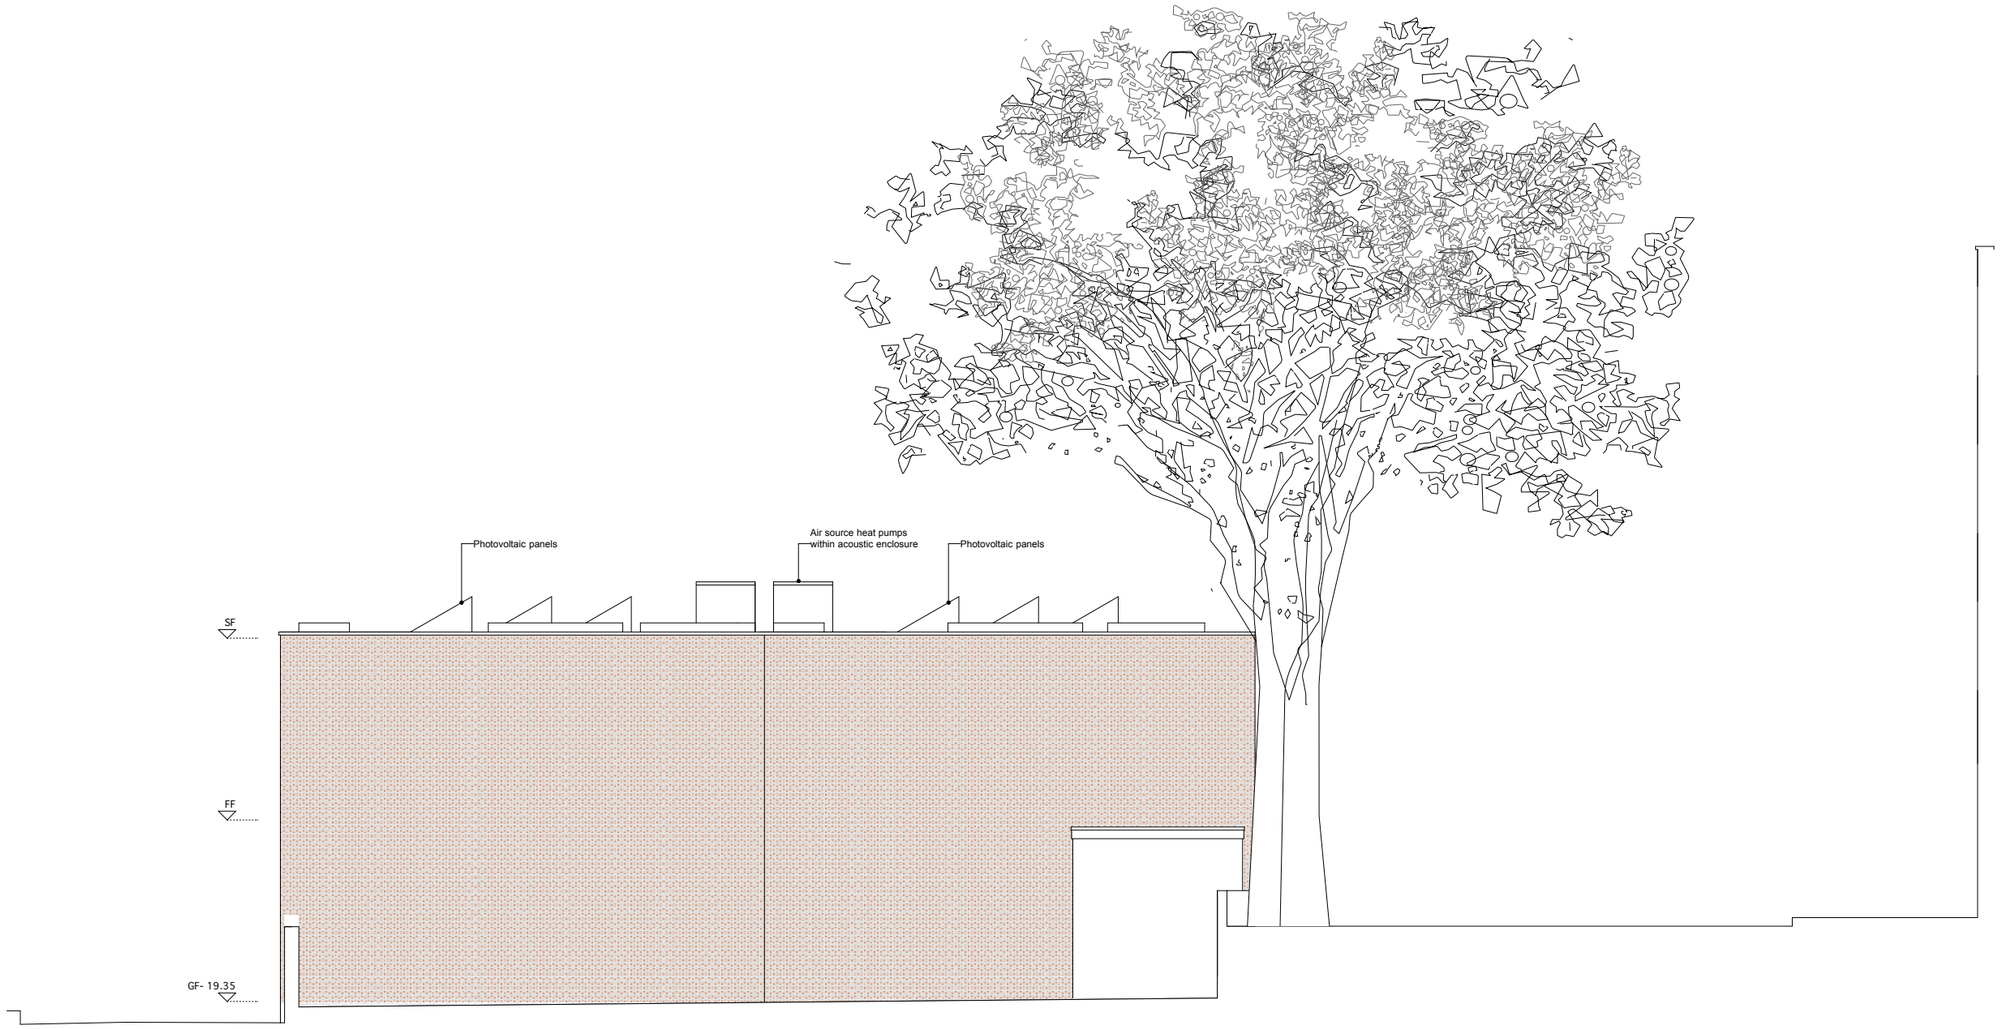

Rear East Elevation 66 Fitzjohns Avenue

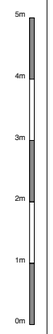

t 020 89680279
m 077 98854810
richard@webb-architects.co.uk
WEBB ARCHITECTS LIMITED

Drawing to be read in conjunction with consultants information.
Do not scale from drawing.
All dimensions to be checked on site.
Drawing only to be used for purposes indicated.
Notify Architect of any discrepencies.
© **WEBB** ARCHITECTS LIMITED

REV:-
A- 01.03.16- Elevation revised- second floor omitted
B- 11.03.20- Air source heat pumps added to the roof

66 FITZJOHNS AVENUE

PROPOSED REAR ELEVATION

1:50 @ A1, 1:100 @ A3

FOR INFORMATION

1169.03.12(B)