Proposed Terrace Design

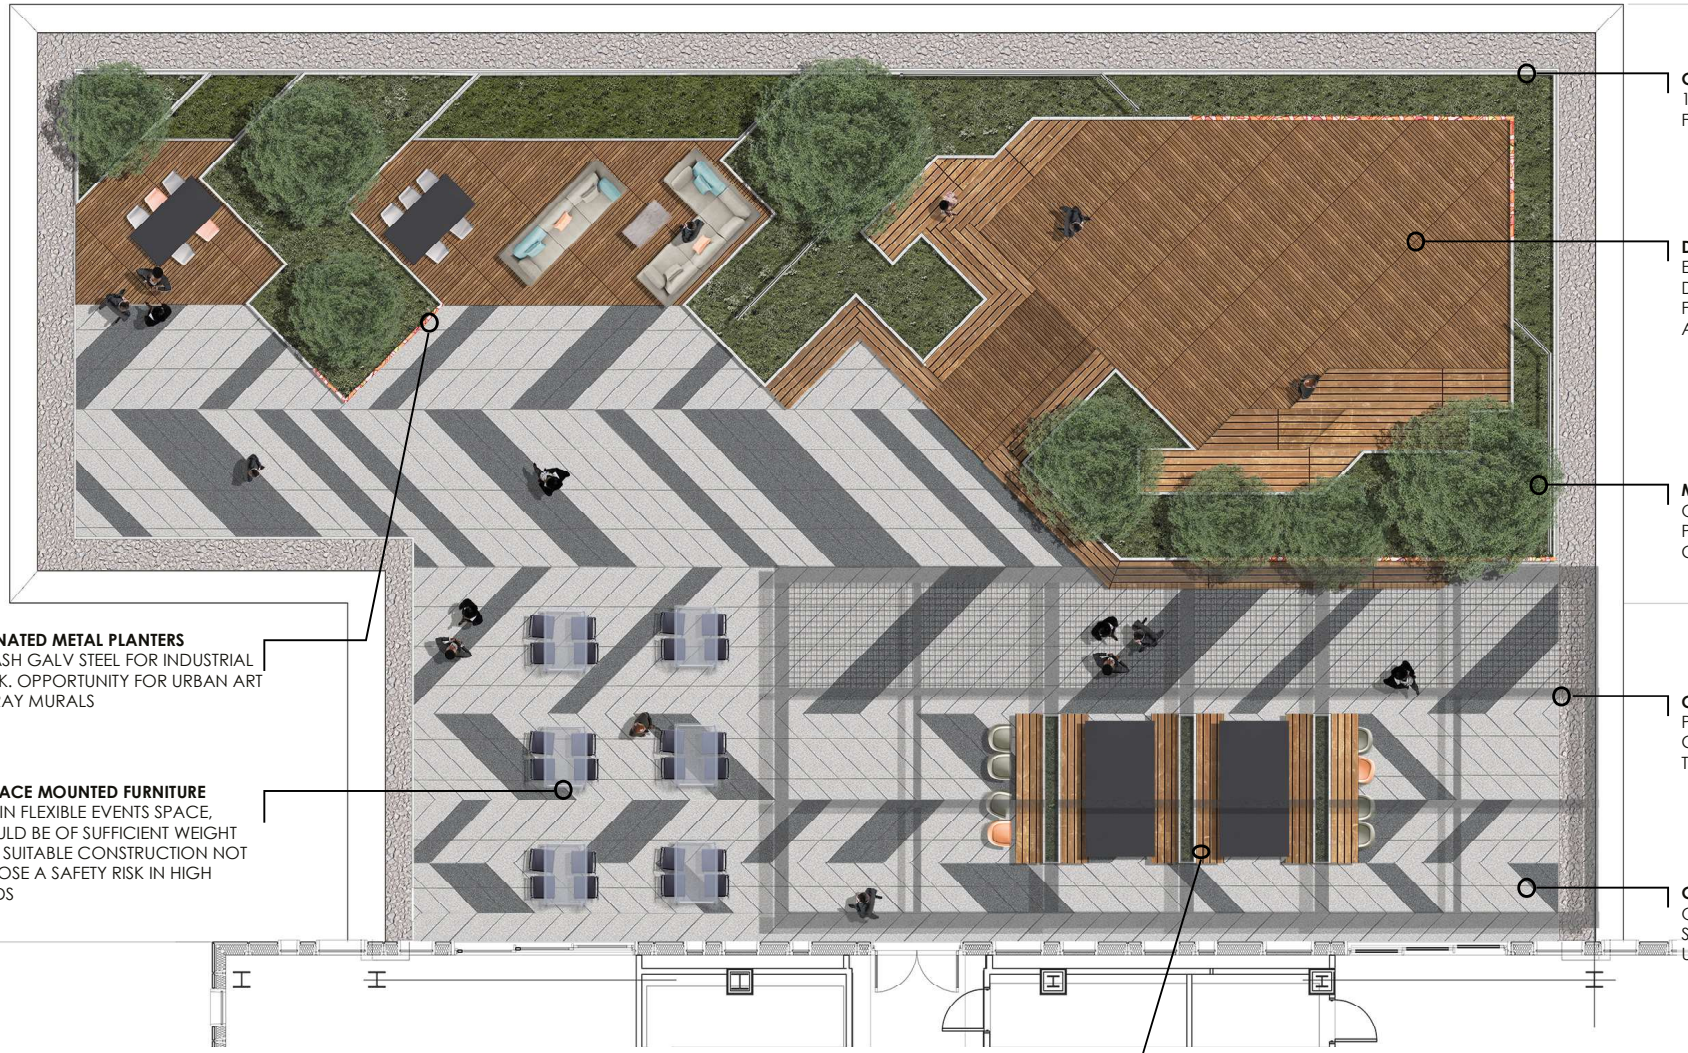

GLASS BALUSTRADE
150mm OFFSET TO PLANTER EDGE FOR MAINTENANCE MARGIN

DECKING
ENGINEERED FSC SOFTWOOD DECKING / BLEACHERS WITH HIDDEN FIXINGS - ACCOYA OR EQUAL APPROVED

MESH / CHAIN-LINK SCREENS USE AS OPPORTUNITY FOR ART AND EDGE PROTECTION, WHERE BLEACHERS ARE CLOSE TO BALUSTRADE

PATINATED METAL PLANTERS
T-WASH GALV STEEL FOR INDUSTRIAL LOOK. OPPORTUNITY FOR URBAN ART / SPRAY MURALS

CANOPY STRUCTURE
POWDER COATED STEEL CONSTRUCTION, GLAZED 2/3 NEAR TO FACADE AND LOUVRED 1/3

SURFACE MOUNTED FURNITURE
WITHIN FLEXIBLE EVENTS SPACE, SHOULD BE OF SUFFICIENT WEIGHT AND SUITABLE CONSTRUCTION NOT TO POSE A SAFETY RISK IN HIGH WINDS

GRANITE CHEVRON PAVING
ON PEDESTAL AND BEAM SUBSTRUCTURE WITH MINIMAL BUILD UPS AVAILABLE

MEETING ROOM / BOOTHS
ACCOYA CLAD STRUCTURES WITH METAL TABLES TO MATCH PLANTERS
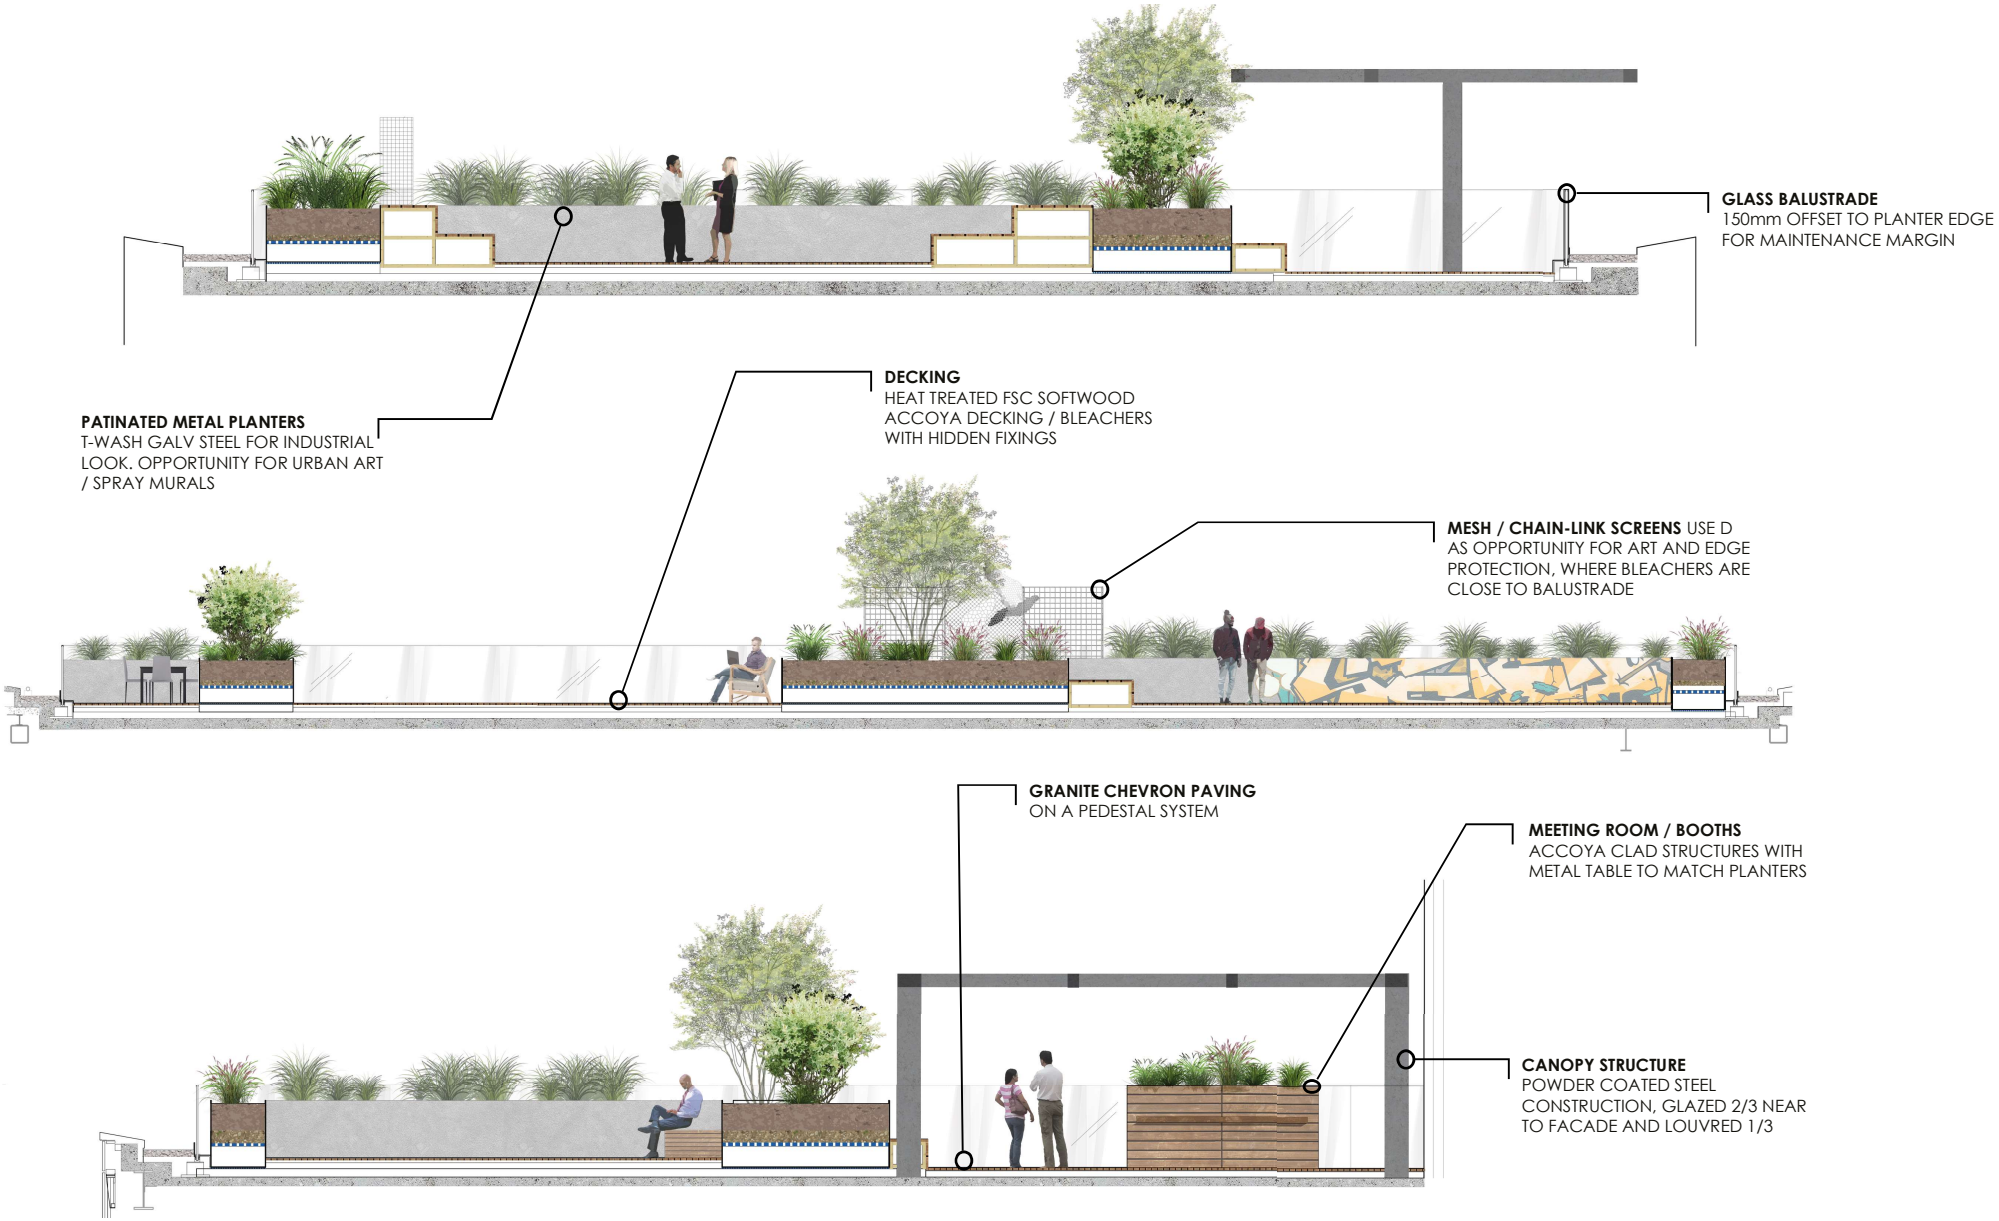
Proposed Terrace Design